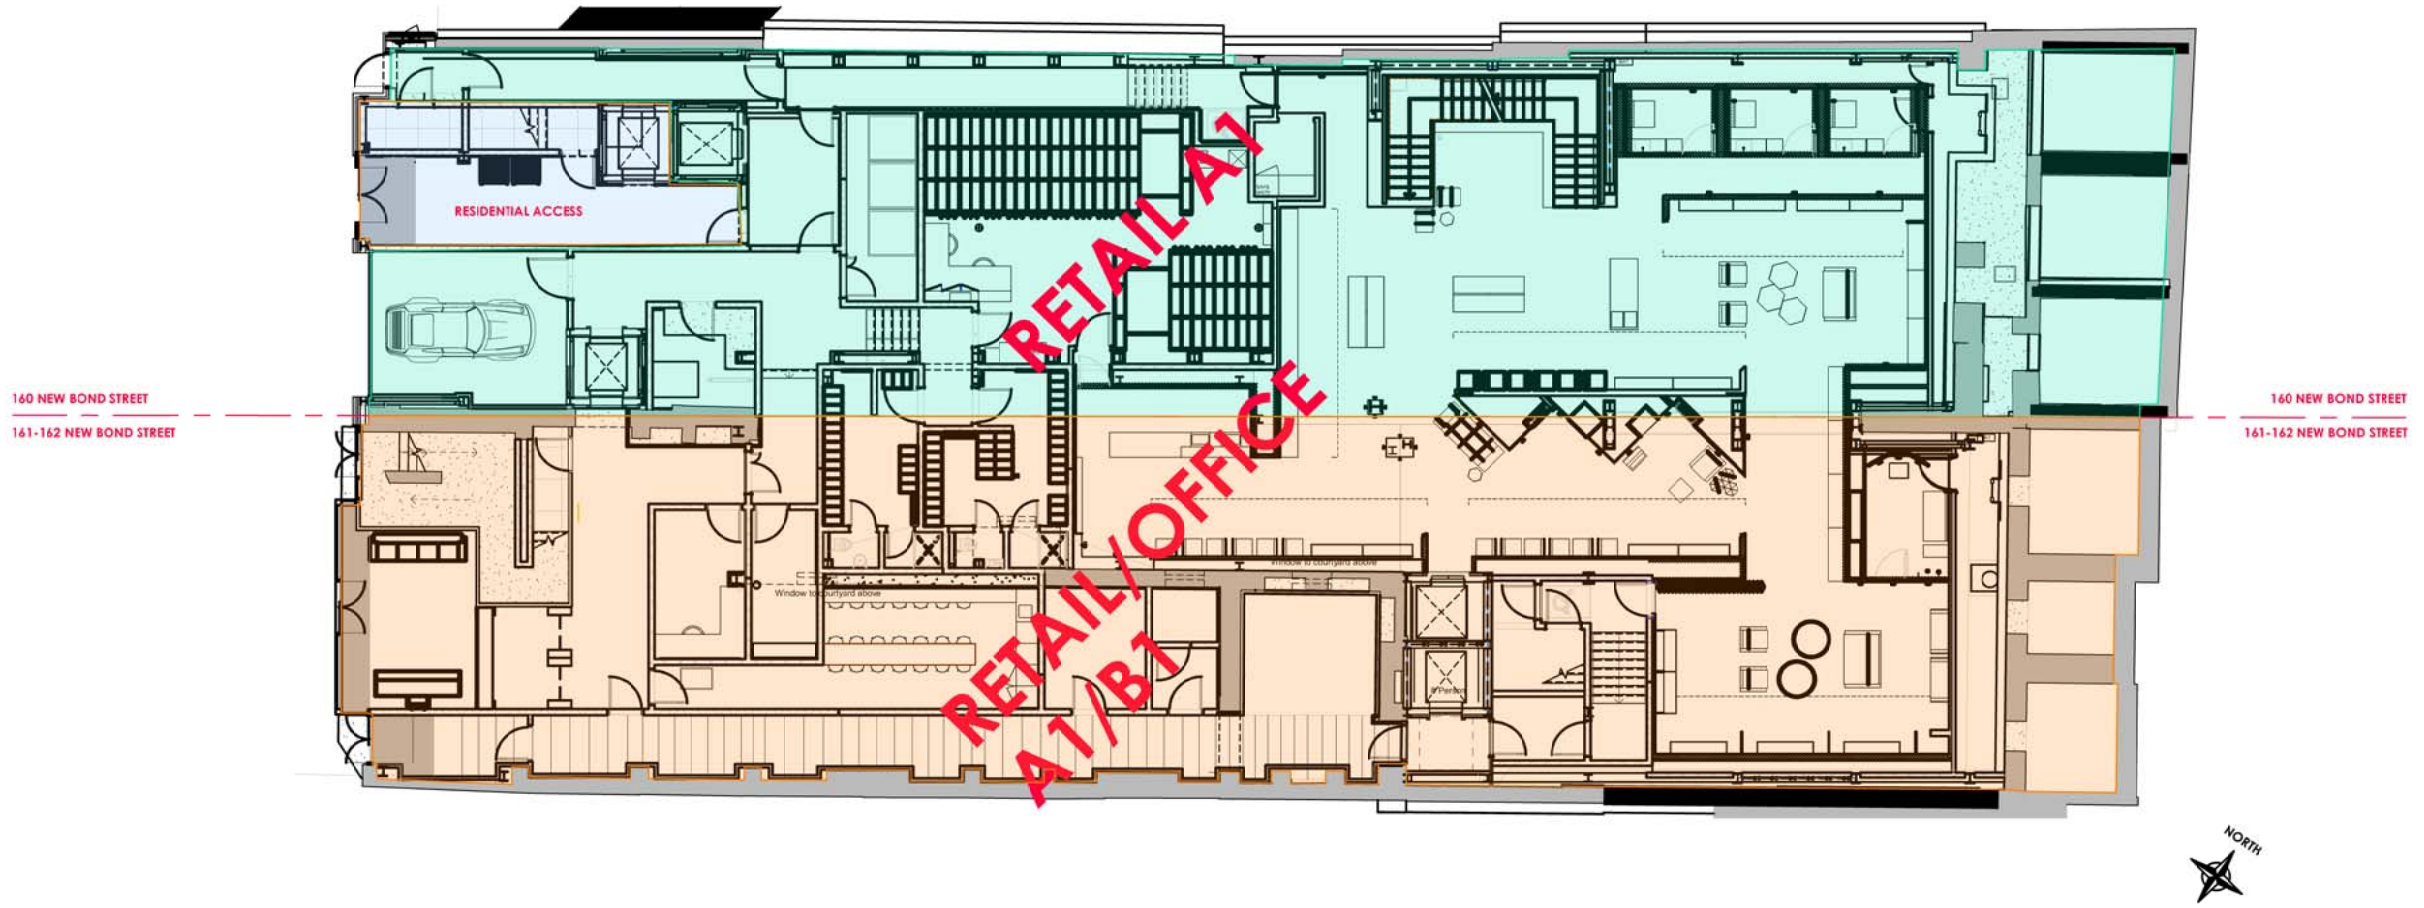

1 **EXISTING LOWER GROUND FLOOR PLAN**
1:75 / A1
1:150 / A2

KEY NOTE LEGEND

ID	COMMENTS & REMARKS
1	-

BUILDING PLAN ANNOTATION LEGEND

LAWFUL USE - AREA
LOWER GROUND FLOOR
EXISTING

- RETAIL - Use Class A1 517 sqm
- RETAIL / OFFICE - Use Class A1/B1 512 sqm
- RESIDENTIAL - Use Class A3
- OFFICE - Use Class(s)(g)

GENERAL NOTES

ink.
LONDON OFFICE:
10 CHANCEL ST. SE1 0UX
T. +44 (0) 20 7021 0561
CHRISTCHURCH OFFICE:
COLEY STUDIO, 85 HIGH ST.
CHRISTCHURCH, BH23 1BN
T. +44 (0) 1202 486 222 www.inkassociates.co.uk

CLIENT: Dior
LANDLORD:

0 1.5 m 3 m 6 m
SCALE: 1:75

NO	COMMENT	ISSUE DATE

COPYRIGHT RESERVED INK ASSOCIATES LTD
THIS DRAWING IS, SHALD ONLY BE USED FOR THE PURPOSES FOR WHICH IT IS SUPPLIED. IT MUST NOT BE REPRODUCED, RETAINED OR DISCLOSED TO ANY OTHER PERSON WITHOUT THE EXPRESS PERMISSION OF INK ASSOCIATES LTD. ANY UNAUTHORISED USE, REPRODUCTION OR DISCLOSURE WILL RENDER THE USER LIABLE TO LEGAL PROCEEDINGS. ALL DIMENSIONS ARE IN MILLIMETRES UNLESS STATED OTHERWISE. THE GENERAL CONTRACTOR (GC) IS RESPONSIBLE TO VERIFY DIMENSIONS ON SITE PRIOR TO MANUFACTURE, ANY DISCREPANCIES ARE TO BE REPORTED TO INK ASSOCIATES LTD. THIS DRAWING IS NOT TO BE SCALED FOR CONSTRUCTION PURPOSES. IT IS THE GC'S RESPONSIBILITY TO PRODUCE ALL SETTING OUT INFORMATION FOR CONSTRUCTION AND APPROVAL PRIOR TO MANUFACTURE. THE CONTRACTOR IS TO ENSURE STRUCTURAL STABILITY OF ALL INSTALLATION DETAILS AND CLEARANCES. ALL ELEVATIONS TO BE READ IN CONJUNCTION WITH ALL OTHER RELEVANT DRAWINGS. ALL WORKS CARRIED OUT ON SITE ARE TO BE IN ACCORDANCE WITH ALL CURRENT AND RELEVANT BUILDING REGULATIONS, BRITISH STANDARDS AND CODES OF PRACTICE. ALL MATERIALS ARE TO BE SUPPLIED, FIXED AND USED AS PER AND TO BE IN ACCORDANCE WITH APPROPRIATE FIRE RATINGS AS STIPULATED BY BUILDING CONTROL AND THE LOCAL FIRE OFFICER.

DATE CREATED	10/2/2021
DRAWN BY	A.S.D.
CHECKED BY	S.W.
SCALE / SHEET SIZE	1:75
PRINT DATE	11/11/2021

PROJECT TITLE: 160 New Bond Street OFFICES
CLIENT: CHRISTIAN DIOR
PROJECT NO: CD-098

DRAWING TITLE: GA PLAN - EXISTING LOWER GROUND FLOOR
DWG NO: A1-01
SUFFIX: .01
REV:
APPROVAL