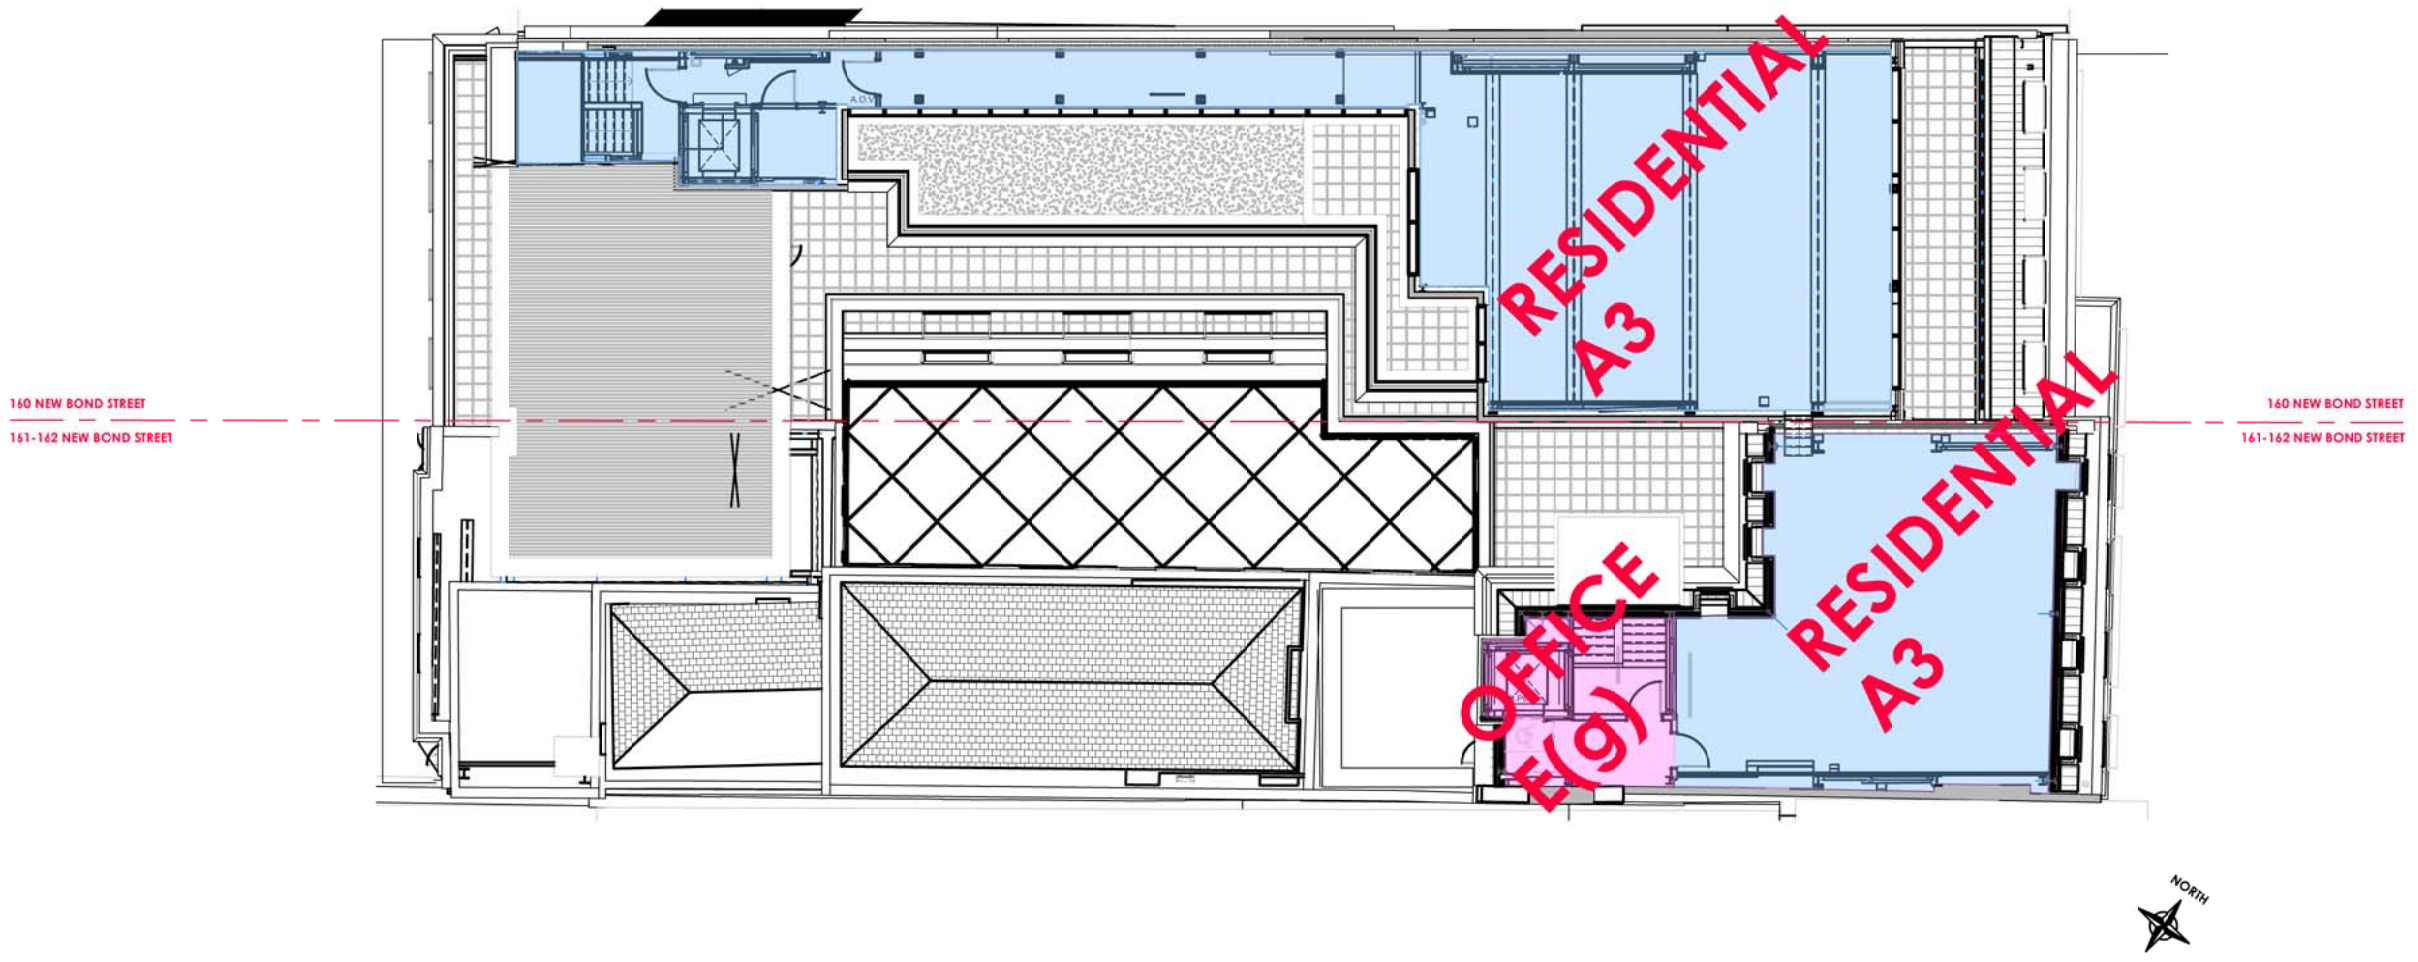

1 EXISTING 5TH FLOOR PLAN
1:75 / A0
1:150 / A2

KEY NOTE LEGEND

ID	COMMENTS & REMARKS
1	-

BUILDING PLAN ANNOTATION LEGEND

LAWFUL USE - AREA
FIFTH FLOOR
PROPOSED

- RETAIL - Use Class A1
- RETAIL/OFFICE - Use Class A1/E(g)
- RESIDENTIAL - Use Class A3 275.5 sqm
- OFFICE - Use Class E (g) 22 sqm

GENERAL NOTES

ink.
LONDON OFFICE:
10 CHANCEL ST., SE1 0UX
T.: +44 (0) 20 7201 0561
CHRISTCHURCH OFFICE:
TOLSEY STUDIO, 45 HIGH ST.
CHRISTCHURCH, BH23 1BN
T.: +44 (0) 1202 486 222 www.inkassociates.co.uk

CLIENT: Dior
LANDLORD:

0 1.5 m 3 m 6 m
SCALE: 1:75

NO.	ISSUE	INITIALS	DATE

COPYRIGHT REMAINS WITH INK ASSOCIATES LTD
THIS DRAWING IS, ISSUED ON THE CONDITION THAT IT IS NOT REPRODUCED, RETAINED OR DISCLOSED TO ANY UNAUTHORIZED PERSON EITHER WHOLLY OR IN PART WITHOUT THE CONSENT IN WRITING OF INK ASSOCIATES LTD. ALL RIGHTS ARE RESERVED UNDER THE COPYRIGHT, DESIGNS AND PATENTS ACT 1988. DO NOT SCALE FROM THIS DRAWING. ALL MEASUREMENTS ARE IN MILLIMETERS UNLESS STATED OTHERWISE. THE GENERAL CONTRACTOR (GC) IS RESPONSIBLE TO VERIFY DIMENSIONS ON SITE PRIOR TO MANUFACTURE. ANY DISCREPANCIES ARE TO BE REPORTED TO INK ASSOCIATES BEFORE PROCEEDING WITH THE WORK. IT IS THE GC'S RESPONSIBILITY TO PRODUCE A FULL SET OF SCALED CONSTRUCTION DRAWINGS FOR CONSTRUCTION AND APPROVAL PRIOR TO COMMENCEMENT. THE CONTRACTOR IS TO ENSURE STRUCTURAL STABILITY OF ALL INSTALLATION DETAILS AND ELEMENTS. ALL INFORMATION TO BE ALTERED DRAWINGS WHEN CONSIDERING INFORMATION CONTAINED WITHIN THIS DRAWING. ALL WORKS CARRIED OUT ON SITE ARE TO BE IN ACCORDANCE WITH ALL CURRENT AND RELEVANT BUILDING REGULATIONS AND ANY OTHER STATUTORY REQUIREMENTS. ALL DIMENSIONS ARE TO BE CHECKED & SURVEY FINISHED AND ON SITE AND TO BE IN ACCORDANCE WITH APPROPRIATE PER RELEVANT BUILDING CODE(S) AND THE LOCAL FIRE OFFICER.

DATE CREATED	19/09/2021
DRAWN BY	A.S.B.
CHECKED BY	S.M.
SCALE / SHEET SIZE	1:75 / A1
ISSUE DATE	13/06/2022

PROJECT TITLE: 160 New Bond Street OFFICES
CLIENT: CHRISTIAN DIOR
PROJECT NO: CD-098

DRAWING TITLE: PROPOSED FIFTH FLOOR
DWG NO.: A1-01
SUFFIX: .08
REV.:
APPROVAL