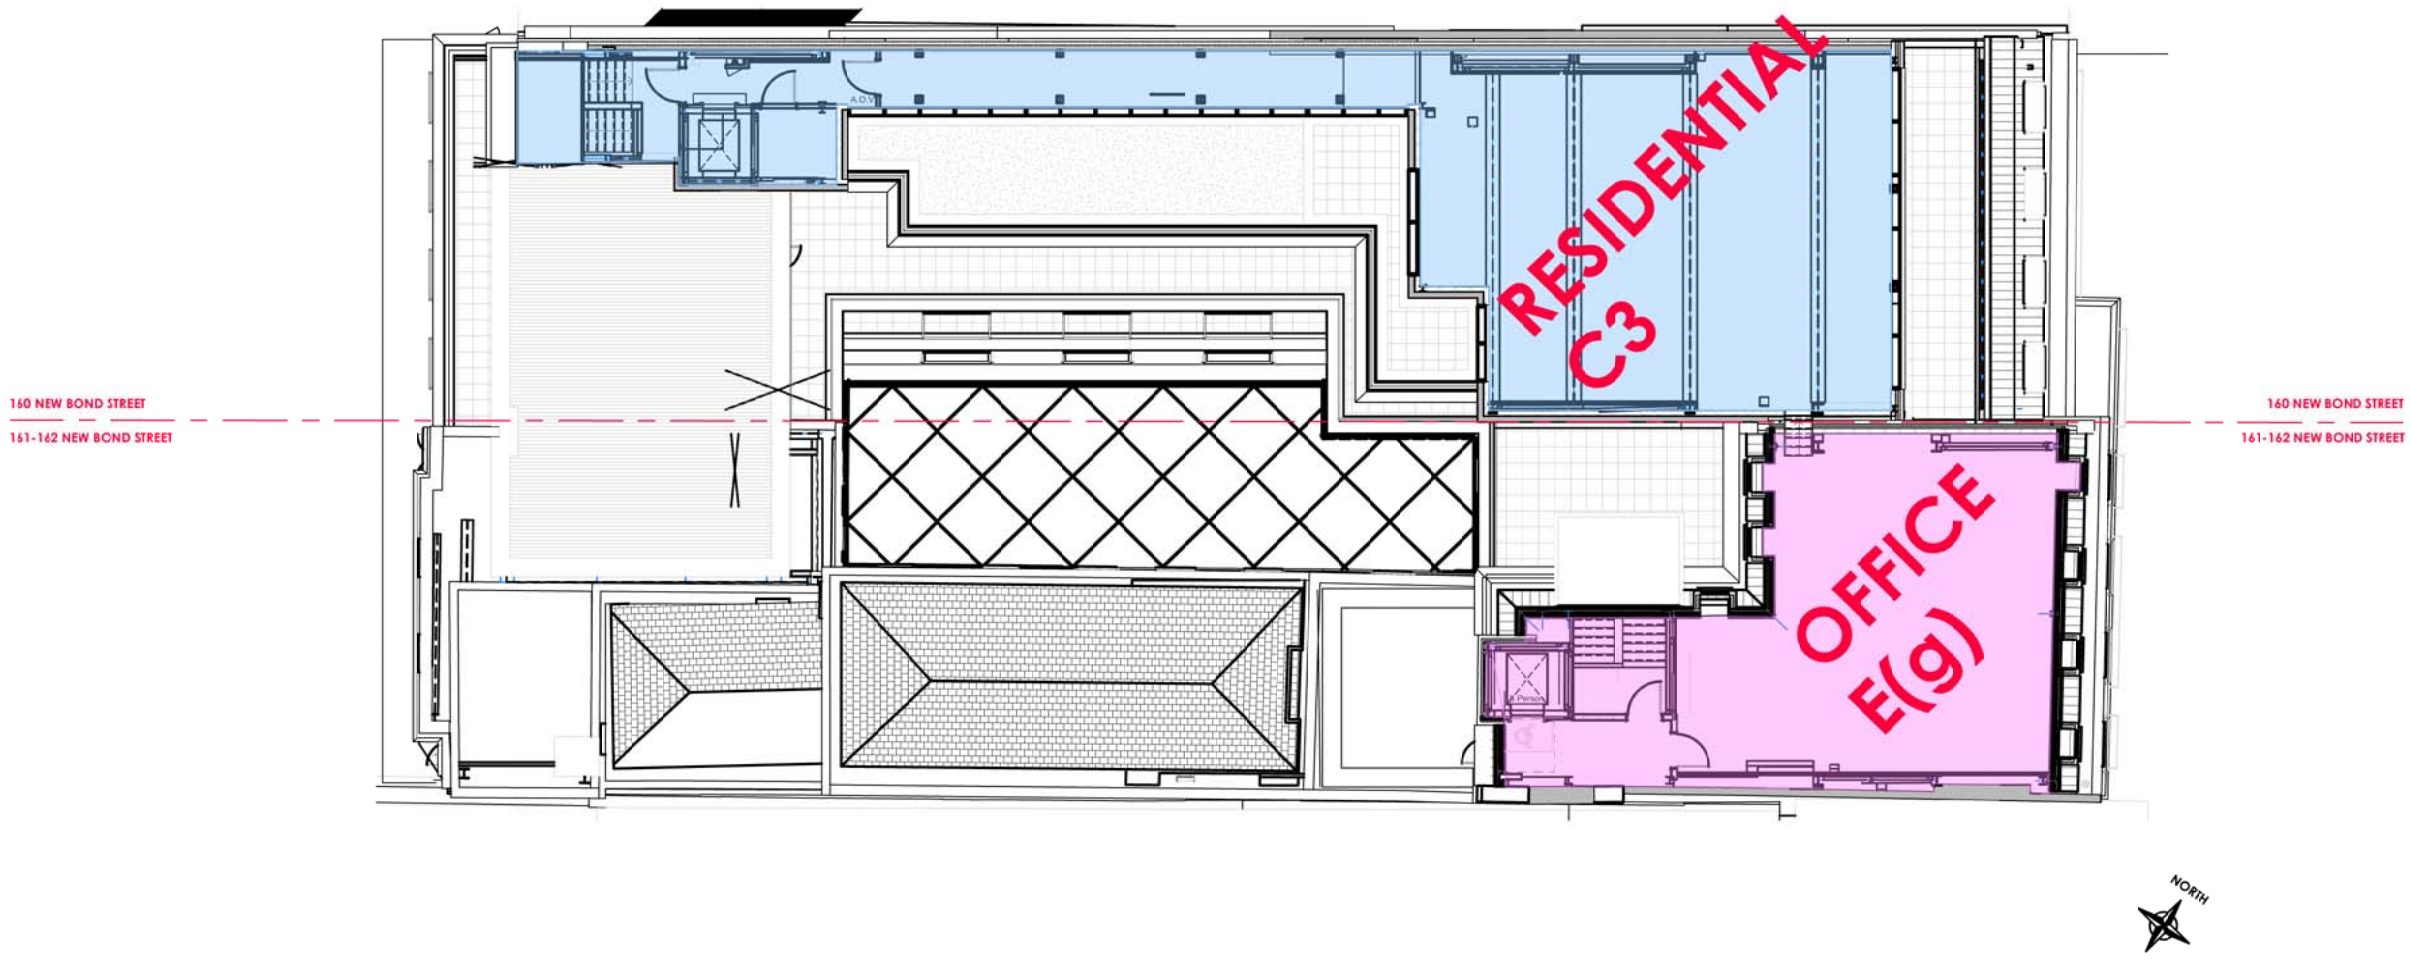

1 EXISTING 5TH FLOOR PLAN
1:75 / A1
1:150 / A2

KEY NOTE LEGEND

ID	COMMENTS & REMARKS
1	

BUILDING PLAN ANNOTATION LEGEND

LAWFUL USE - AREA
FIFTH FLOOR
EXISTING

RETAIL - Use Class A1

RETAIL/OFFICE - Use Class A1/E(g)

RESIDENTIAL - Use Class C3
185 sqm

OFFICE - Use Class E (g)
116 sqm

GENERAL NOTES

ink.
LONDON OFFICE:
10 CHANCEL ST., SE1 0UX
T. +44 (0) 20 7021 0561
CHRISTCHURCH OFFICE:
TOLSEY STUDIO, 80 HIGH ST.
CHRISTCHURCH, BH23 1BN
T. +44 (0) 1202 486 222 www.inkassociates.co.uk

CLIENT: Dior

LOCATION:

0 1.5 m 3 m 6 m
SCALE: 1:75

REV	DESCRIPTION	BY	DATE

COPYRIGHT REMAINS WITH INK ASSOCIATES LTD
THIS DRAWING IS ISSUED ON THE CONDITION THAT IT IS NOT REPRODUCED, RETAINED OR DISCLOSED TO ANY UNAUTHORISED PERSON EITHER WHOLLY OR IN PART WITHOUT THE CONSENT IN WRITING OF INK ASSOCIATES LTD. THIS DRAWING REMAINS THE INTELLECTUAL PROPERTY OF INK ASSOCIATES LTD. DRAWING IS NOT TO BE SCALED FROM THIS DRAWING. ALL DIMENSIONS TO BE VERIFIED ON SITE BEFORE ANY WORK IS COMMENCED. THE USE OF INCORRECT DIMENSIONS IS PROHIBITED. ANY DISCREPANCIES OR ERRORS TO BE REPORTED TO INK ASSOCIATES LTD IMMEDIATELY. THE GENERAL CONTRACTOR (GC) IS TO PRODUCE A FULL SET OF SCALED CONSTRUCTION DRAWINGS FOR CONSTRUCTION AND APPROVAL PRIOR TO COMMENCEMENT OF WORKS. THE GENERAL CONTRACTOR (GC) IS RESPONSIBLE FOR THE CORRECT CONSTRUCTION OF THE BUILDING ACCORDING TO ALL CONSIDERING INFORMATION CONTAINED WITHIN THIS DRAWING. ALL WORKS CARRIED OUT ON SITE ARE TO BE IN ACCORDANCE WITH ALL CURRENT AND REGULATORY (E.G. BUILDING REGULATIONS AND CONSTRUCTION DESIGN MANAGEMENT (CDM) REGULATIONS). ALL MATERIALS & SURFACE FINISHES USED ON SITE ARE TO BE IN ACCORDANCE WITH APPROPRIATE FIRE RATINGS (E.G. STEEL & TIMBER)

DATE CREATED	19/05/2021
DRAWN BY	A.S.D
CHECKED BY	S.W.
SCALE / SHEET SIZE	1:75
PRINT DATE	11/11/2021

PROJECT TITLE: 160 New Bond Street OFFICES

CLIENT: CHRISTIAN DIOR

PROJECT NO: CD-098

DRAWING TITLE: GENERAL ARRANGEMENT PLAN FIFTH FLOOR

DWG NO: A1-01 | SUFFIX: .07 | REV:

APPROVAL