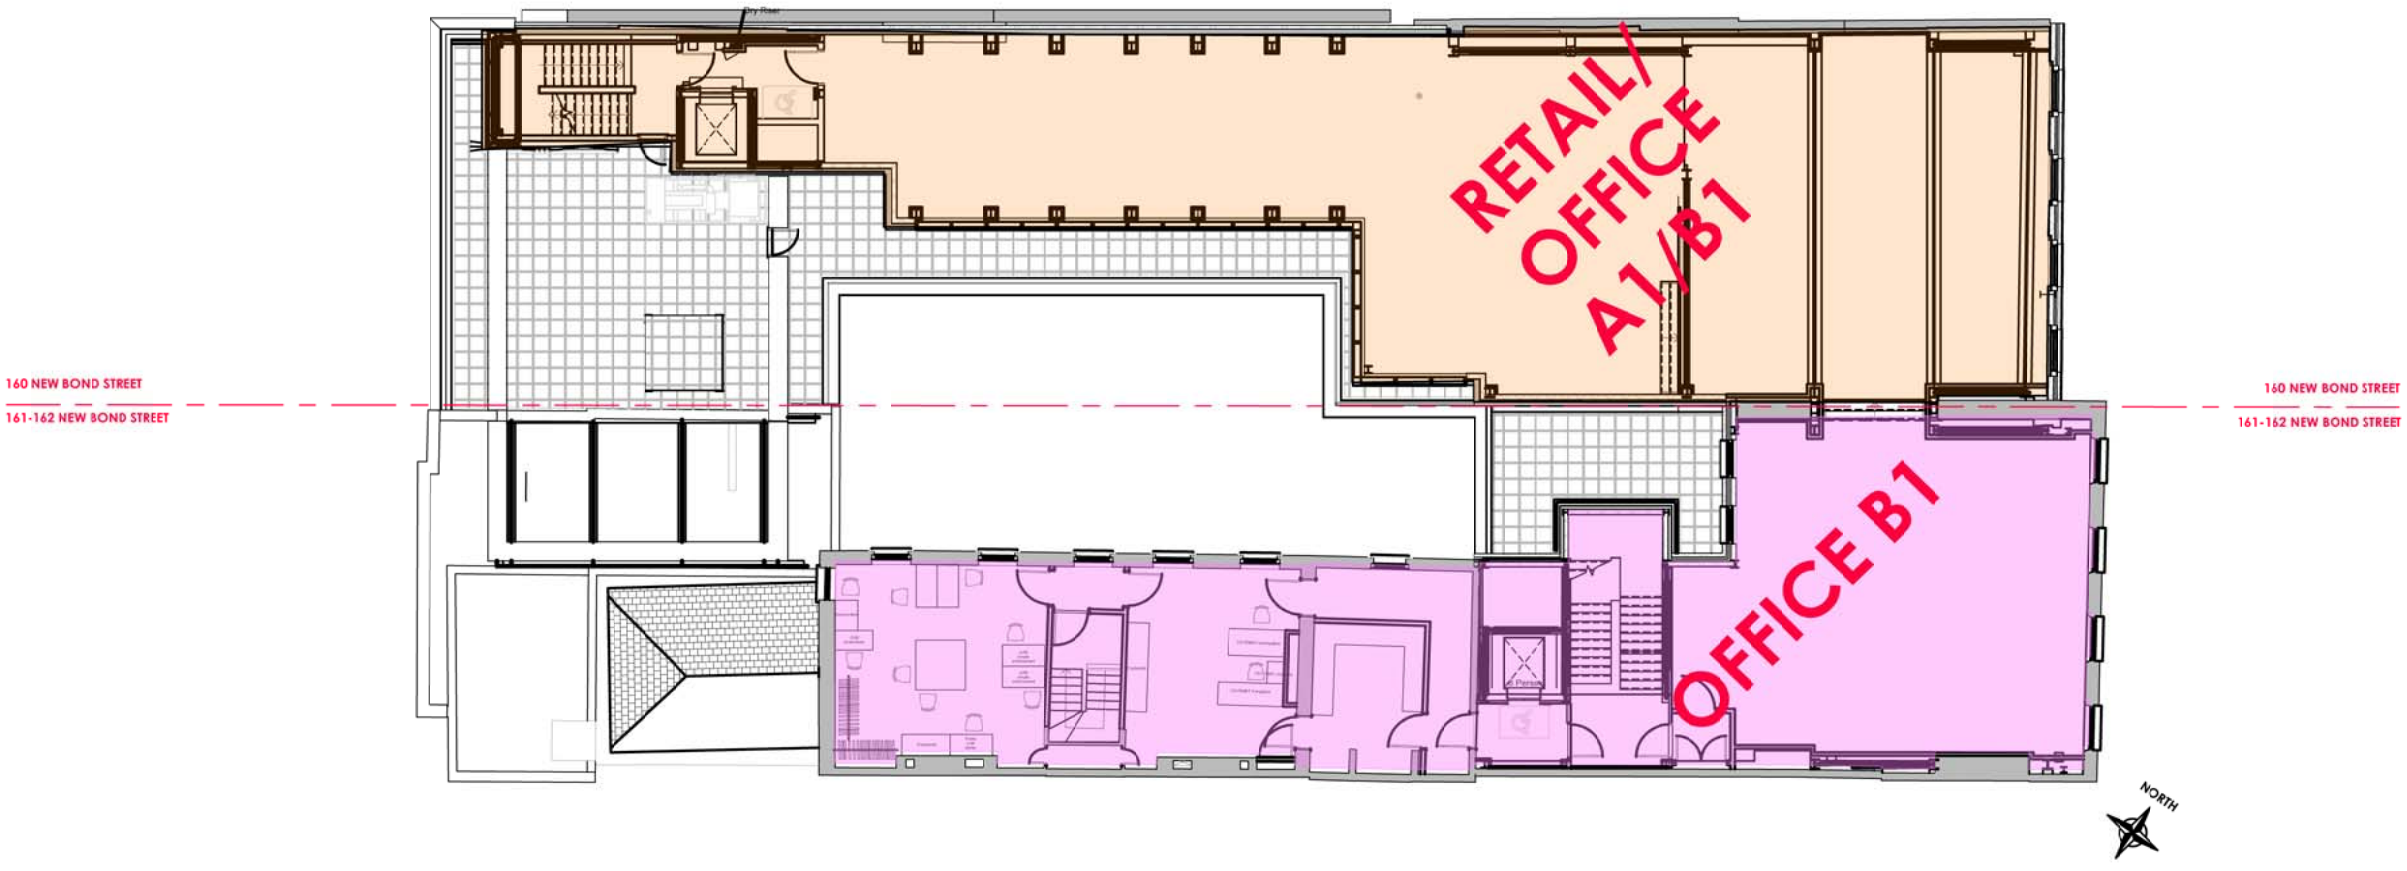

1 **PROPOSED THIRD FLOOR PLAN**
1:75 / A1
1:150 / A2

SCALE: 1:75

KEY NOTE LEGEND

ID	COMMENTS & REMARKS
1	-

BUILDING PLAN ANNOTATION LEGEND

LAWFUL USE - AREA
THIRD FLOOR

- RETAIL - Use Class A1
- RETAIL / OFFICE - Use Class A1/B1 517 sqm
- RESIDENTAL - Use Class A3
- OFFICE - Use Class B1 240 sqm

GENERAL NOTES

ink.
LONDON OFFICE:
10 CHANCEL ST., SE1 0UX
T. +44 (0) 20 7201 0561
CHRISTCHURCH OFFICE:
TOLSEY STUDIO, 48 HIGH ST.
CHRISTCHURCH, BH23 1BN
T. +44 (0) 1202 486 222 www.inkassociates.co.uk

CLIENT: Dior
LANDLORD:

COPYRIGHT REMAINS WITH INK ASSOCIATES LTD

DATE CREATED	PROJECT TITLE
30/09/21	160 New Bond Street OFFICES
DRAWN BY	CLIENT
A.S.S.	CHRISTIAN DIOR
CHECKED BY	PROJECT NO
S.W.	CD-098
SCALE / SHEET SIZE	
1:75	
PRINT DATE	
21/10/2021	

DRAWING TITLE: GA PLAN - EXISTING THIRD FLOOR

DWG NO: A1-01 | SUFFIX: .05 | REV:

APPROVAL