Front Elevation

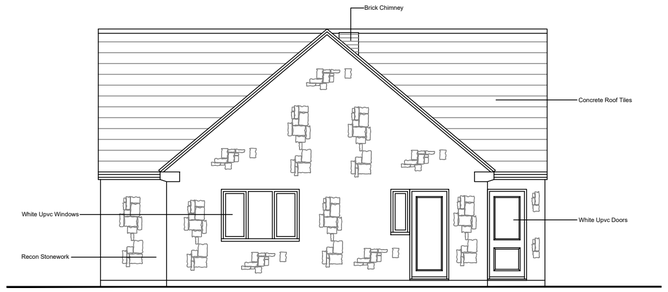

Side Elevation

Rear Elevation

Side Elevation

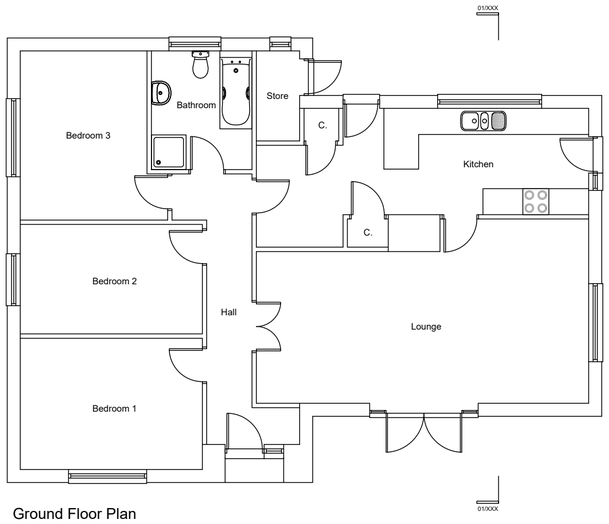

Ground Floor Plan

SCALE 1:100

0 1m 2m 3m 4m 5m

Rev	Date	Description

- All drawings are copyright
- Report all discrepancies to project administrator
- Do not scale drawing for construction purposes
- All dimensions to be checked on site

Project Title
Lakeside
Oaksey Road
Poole Keynes
Cirencester, GL7 6DZ

Ian Sullivan Architecture Ltd
101 Victoria Road, Swindon, Wiltshire SN1 3BD.
Tel/Fax 01793 612663 - E-mail:- info@iansullivanarchitecture.co.uk

Drawing Title
EXISTING FLOOR PLANS & ELEVATIONS

Job No	Drawing No	Rev
2896	101	-

Client	Scale	Drawn	Chkd	Date
-	1 : 100 @ A2	CE	ISA	March '22