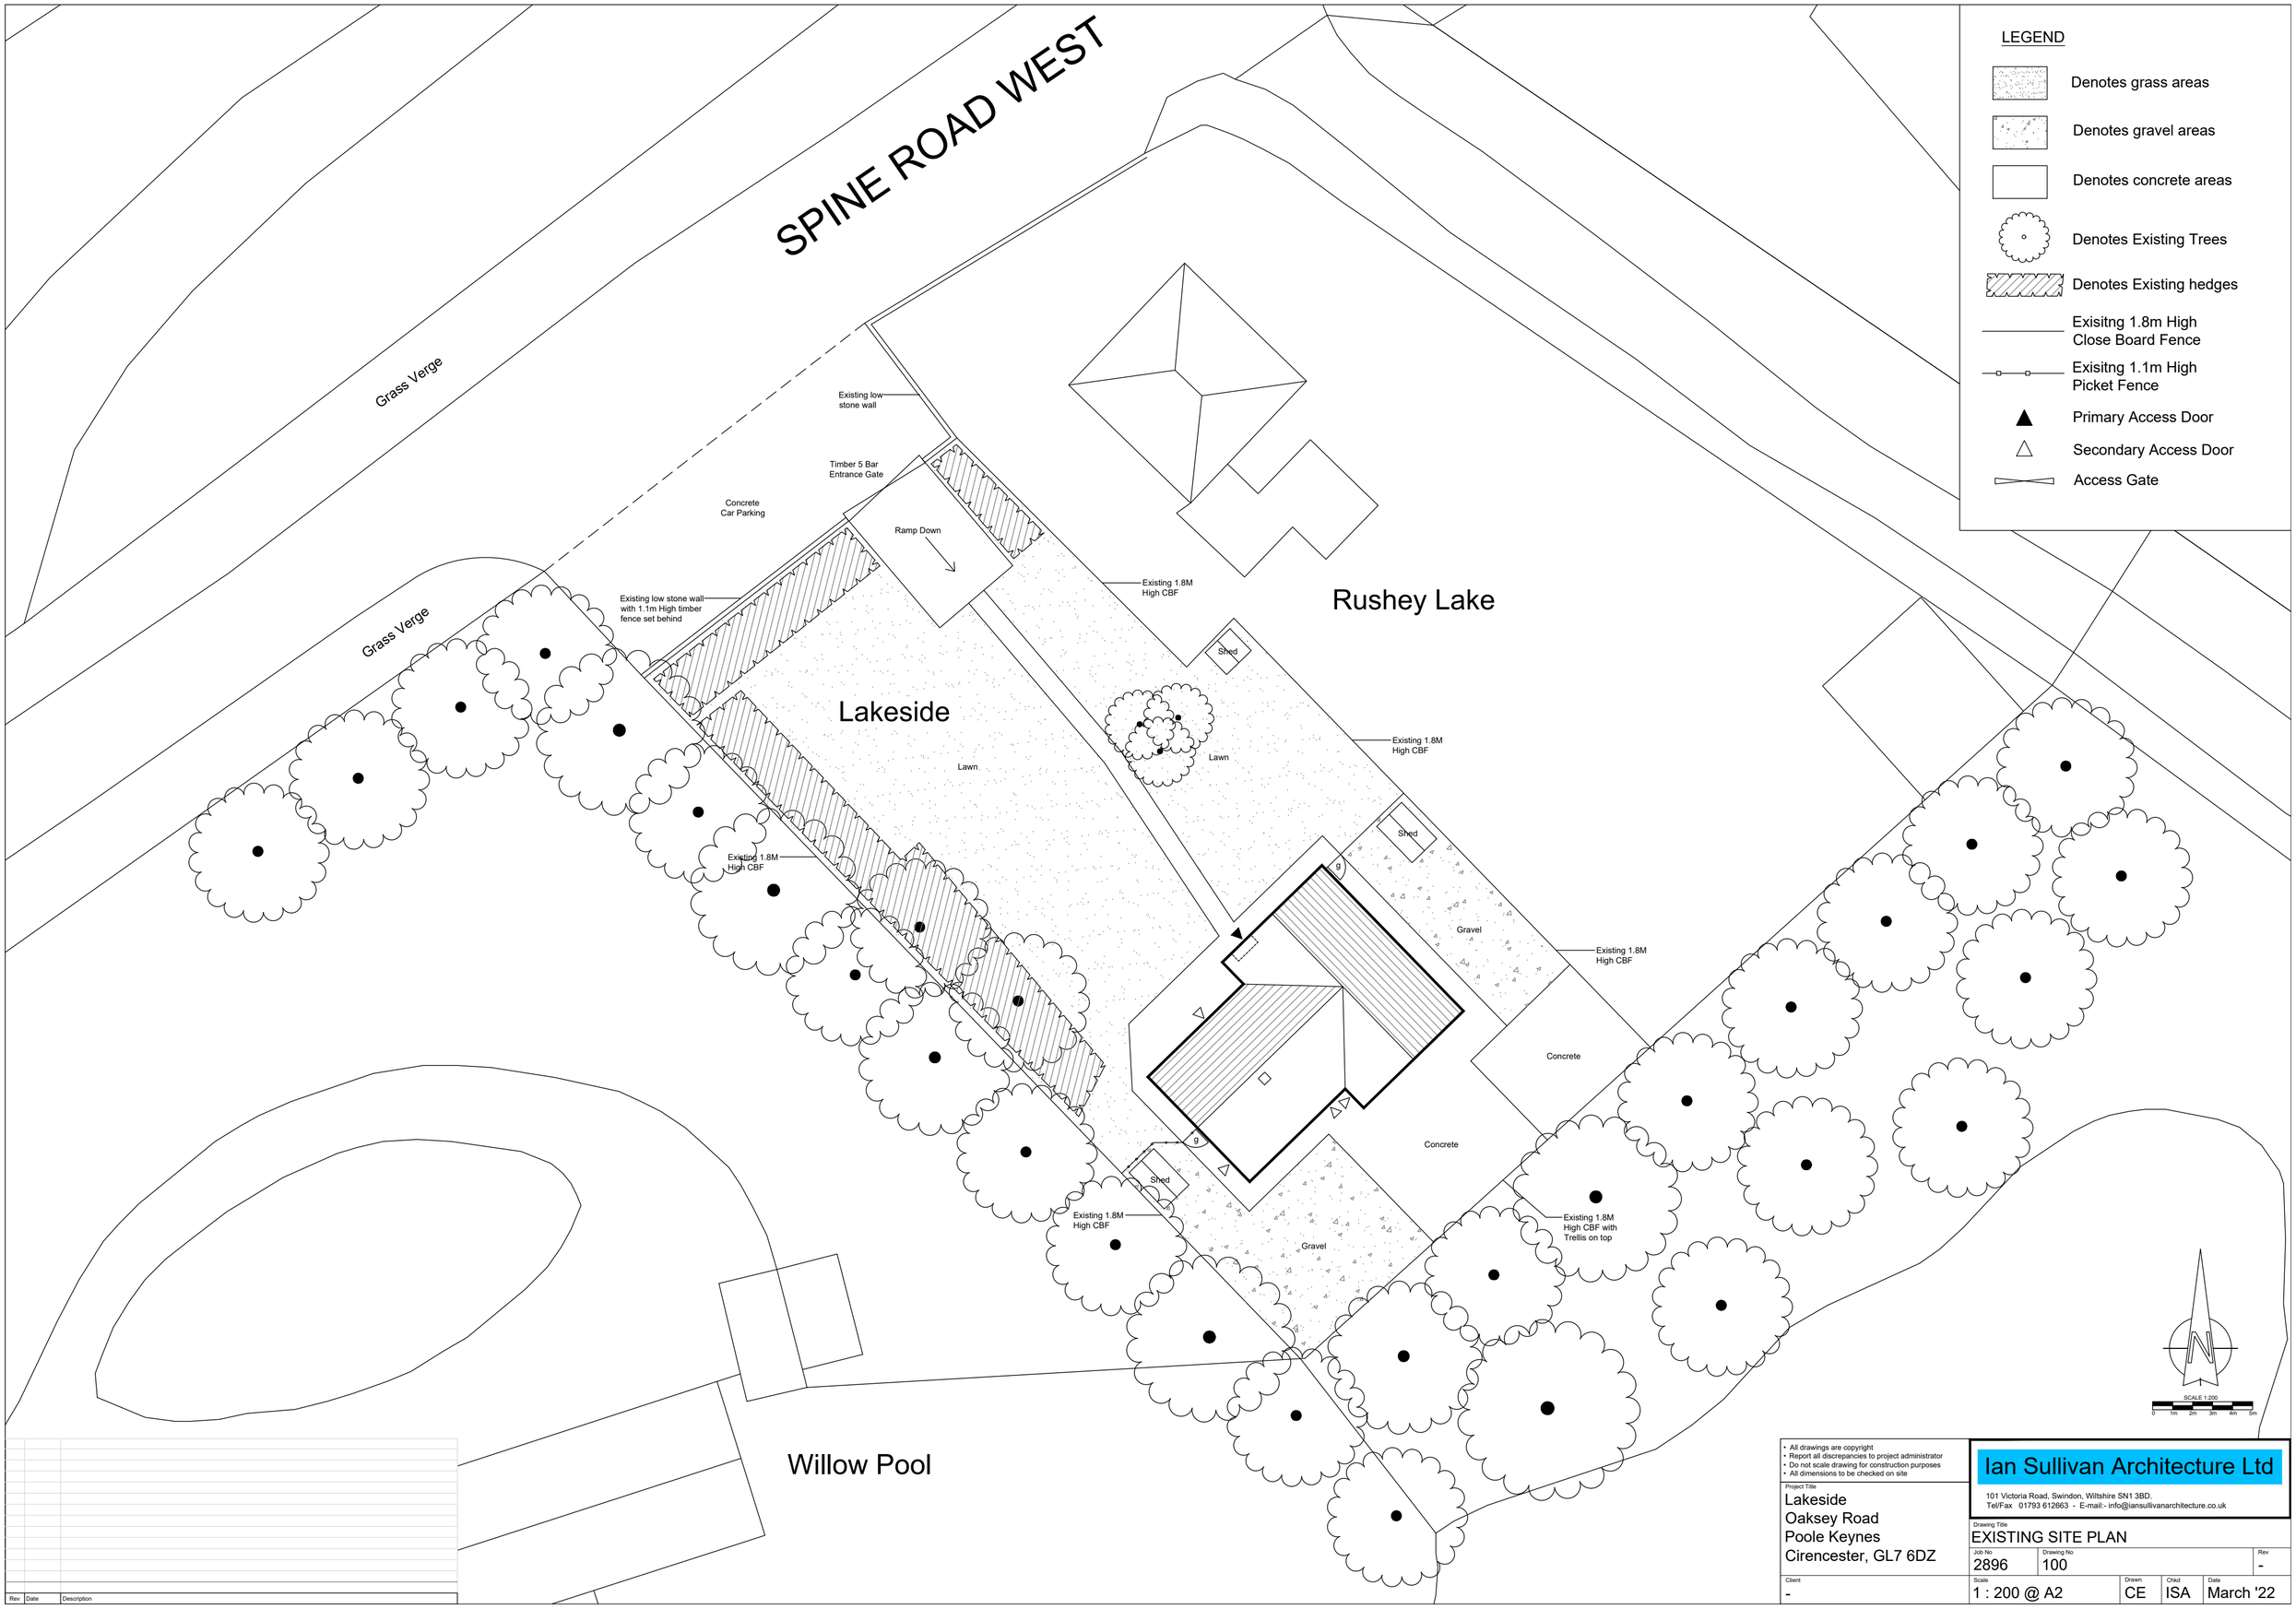

Rev	Date	Description

- All drawings are copyright
- Report all discrepancies to project administrator
- Do not scale drawing for construction purposes
- All dimensions to be checked on site

Project Title
Lakeside
Oaksey Road
Poole Keynes
Cirencester, GL7 6DZ

Client
-

Ian Sullivan Architecture Ltd
101 Victoria Road, Swindon, Wiltshire SN1 3BD.
Tel/Fax 01793 612663 - E-mail:- info@iansullivanarchitecture.co.uk

Drawing Title
EXISTING SITE PLAN

Job No	Drawing No			Rev
2896	100			-
Scale		Drawn	Chkd	Date
1 : 200 @ A2		CE	ISA	March '22