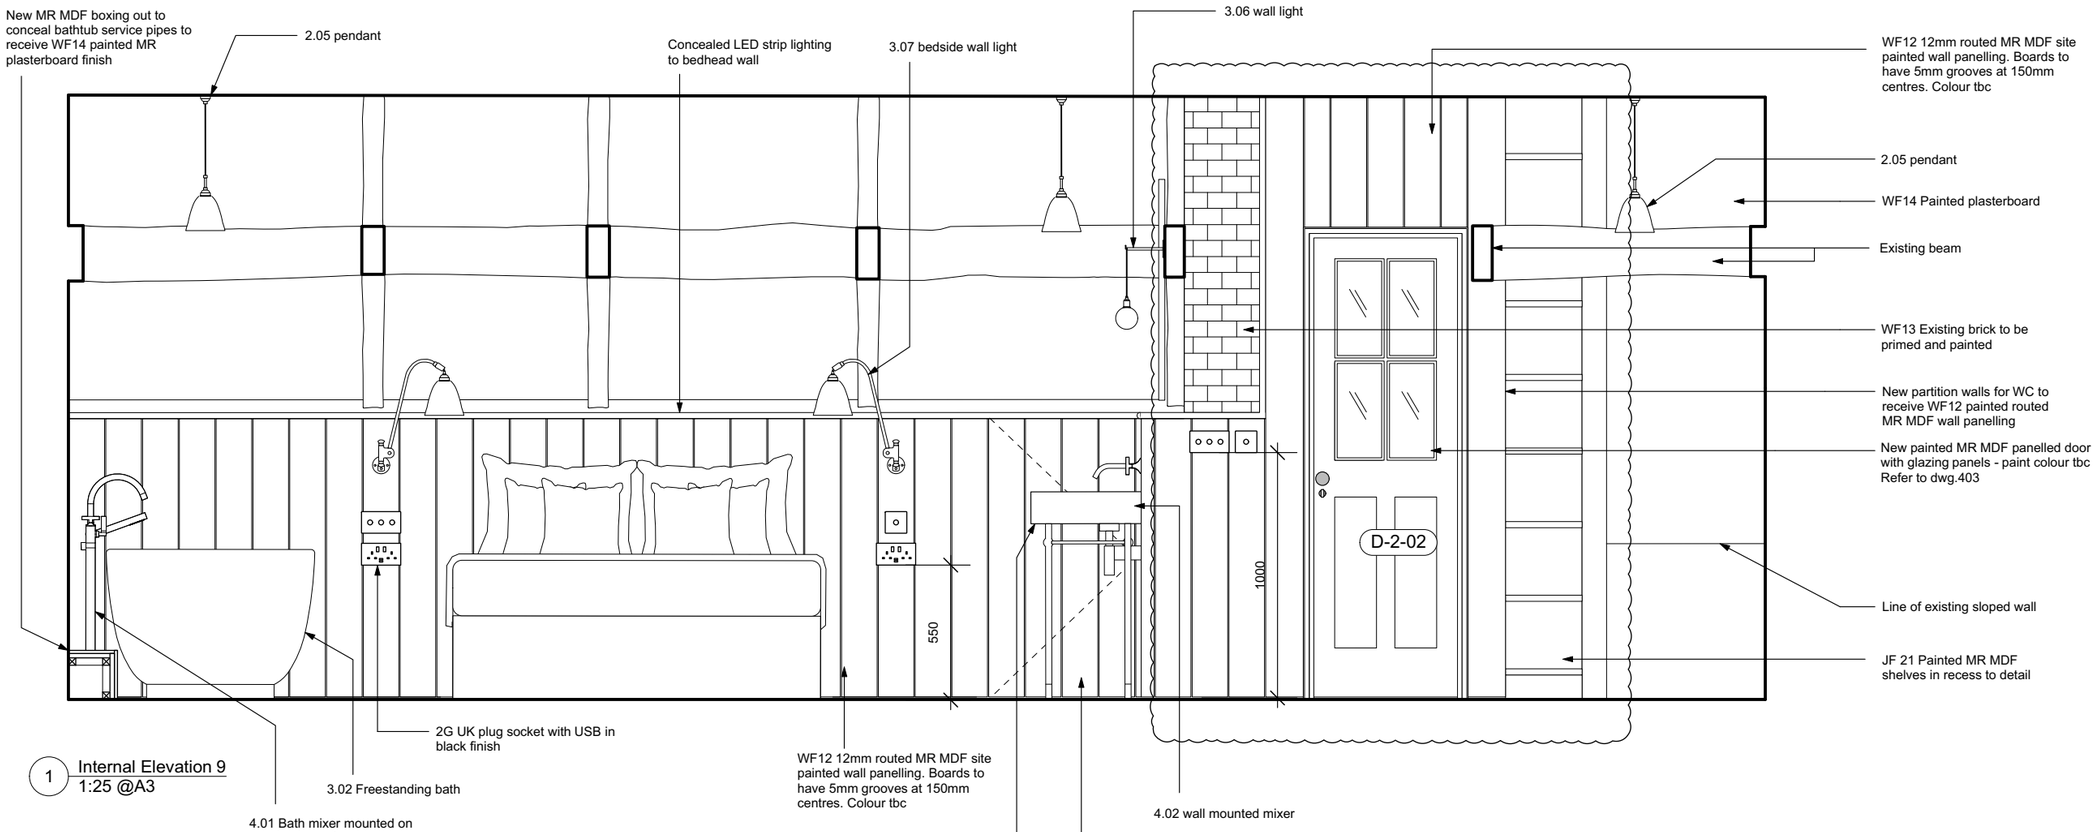

1 Internal Elevation 9
1:25 @A3

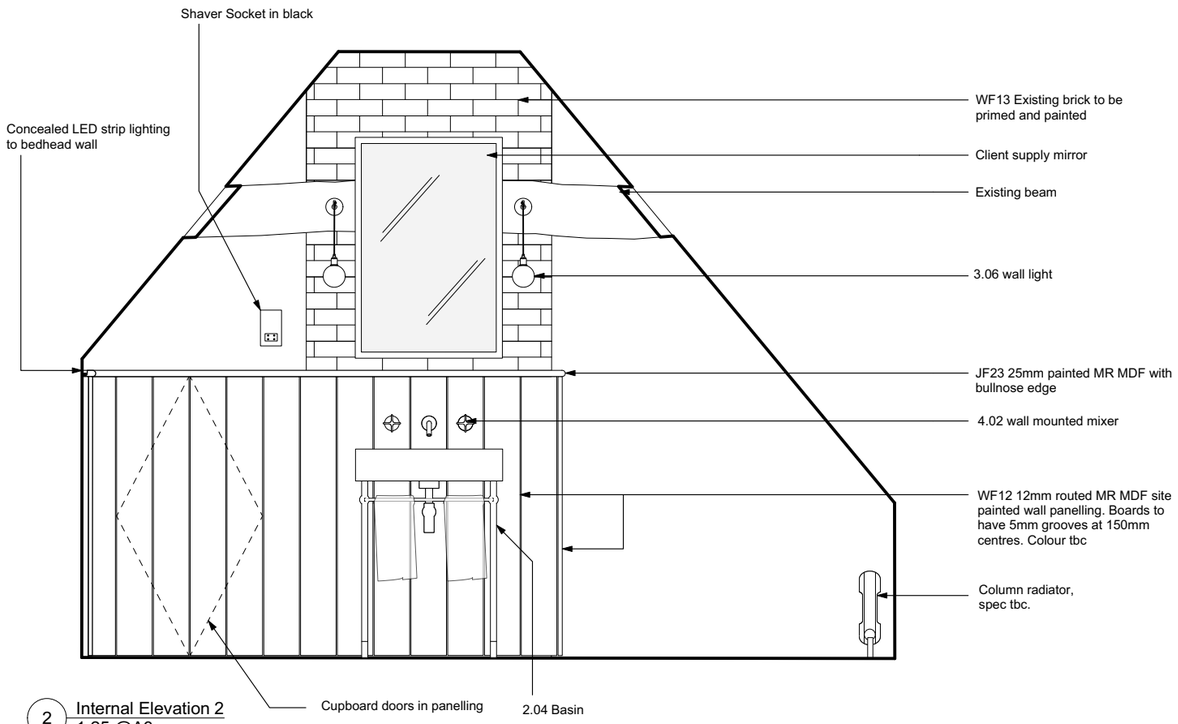

2 Internal Elevation 2
1:25 @A3

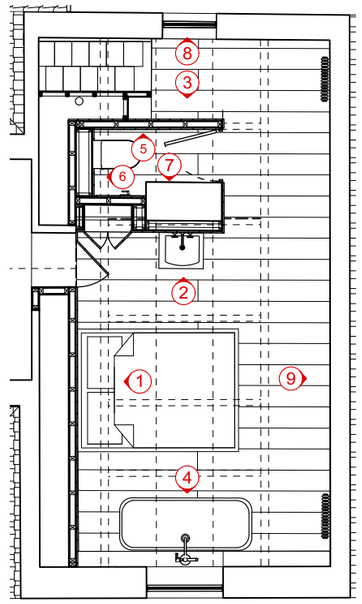

PLAN REFERENCE: NTS

Notes:
Refer to schedules for full specifications

	Date	Int.	Revision
REVISED WC DOOR & ANNOTATIONS	20.07.22	LL	A

project orange

Architects & Designers, Hidden House
Hall Road, Lavenham, Suffolk CO10 9QU
T: +44(0)20 7739 3035 www.projectorange.com

Drg. No. 255

Rev. A

Project
MAIN HOUSE, OLD APPLECROFT FARM
GREAT HENNY, SUDBURY

Drawing
ATTIC
PROPOSED ELEVATIONS 1

Job No.	Drawn	Date	Scale
2101/1	LL	29.06.22	1:25 @ A3

THE COPYRIGHT DESIGN AND PATENTS ACT 1988 THIS DRAWING IS THE COPYRIGHT OF PROJECT ORANGE Ltd AND MUST NOT BE COPIED OR REPRODUCED, IN WHOLE OR PART, BY ANY METHOD WHATSOEVER, WITHOUT THE PRIOR WRITTEN APPROVAL OF PROJECT ORANGE Ltd

NOTES

ALL SETTING OUT MUST BE CHECKED ON SITE
ALL LEVELS MUST BE CHECKED ON SITE
ALL DIMENSIONS MUST BE CHECKED ON SITE
DO NOT SCALE FROM THIS DRAWING
THIS DRAWING MUST NOT BE USED ON SITE UNLESS ISSUED FOR CONSTRUCTION