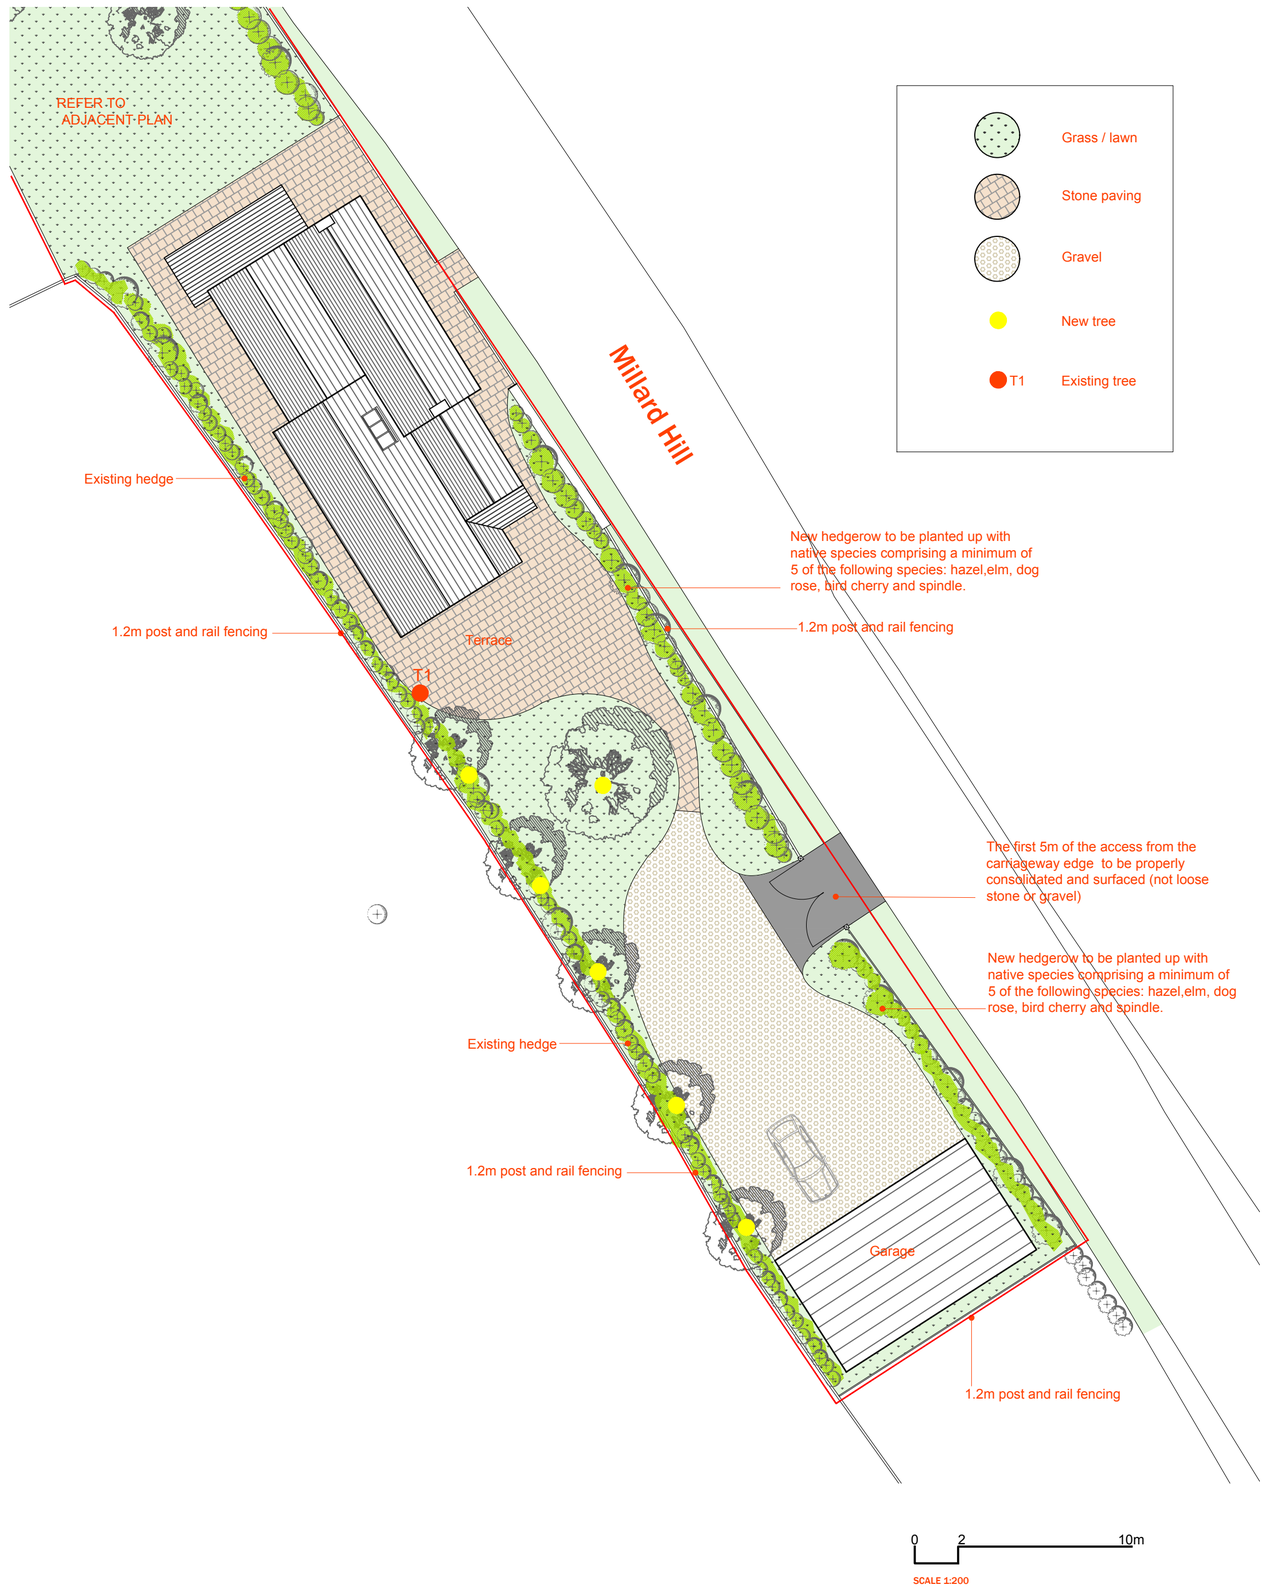

Grass / lawn

Stone paving

Gravel

New tree

T1 Existing tree

mooddesign
27 portway, wells, somerset, ba5 2ba
0 7 8 5 6 7 9 5 9 7 9

Brick House Farm

Millard Hill
Tradoxhill

Project No. 2020.01

08.02.22.

Revisions

Notes

PLANNING

Project North

Scale 1:200 @ A2

Site Plan

A0.02

Sheet No.

©2020