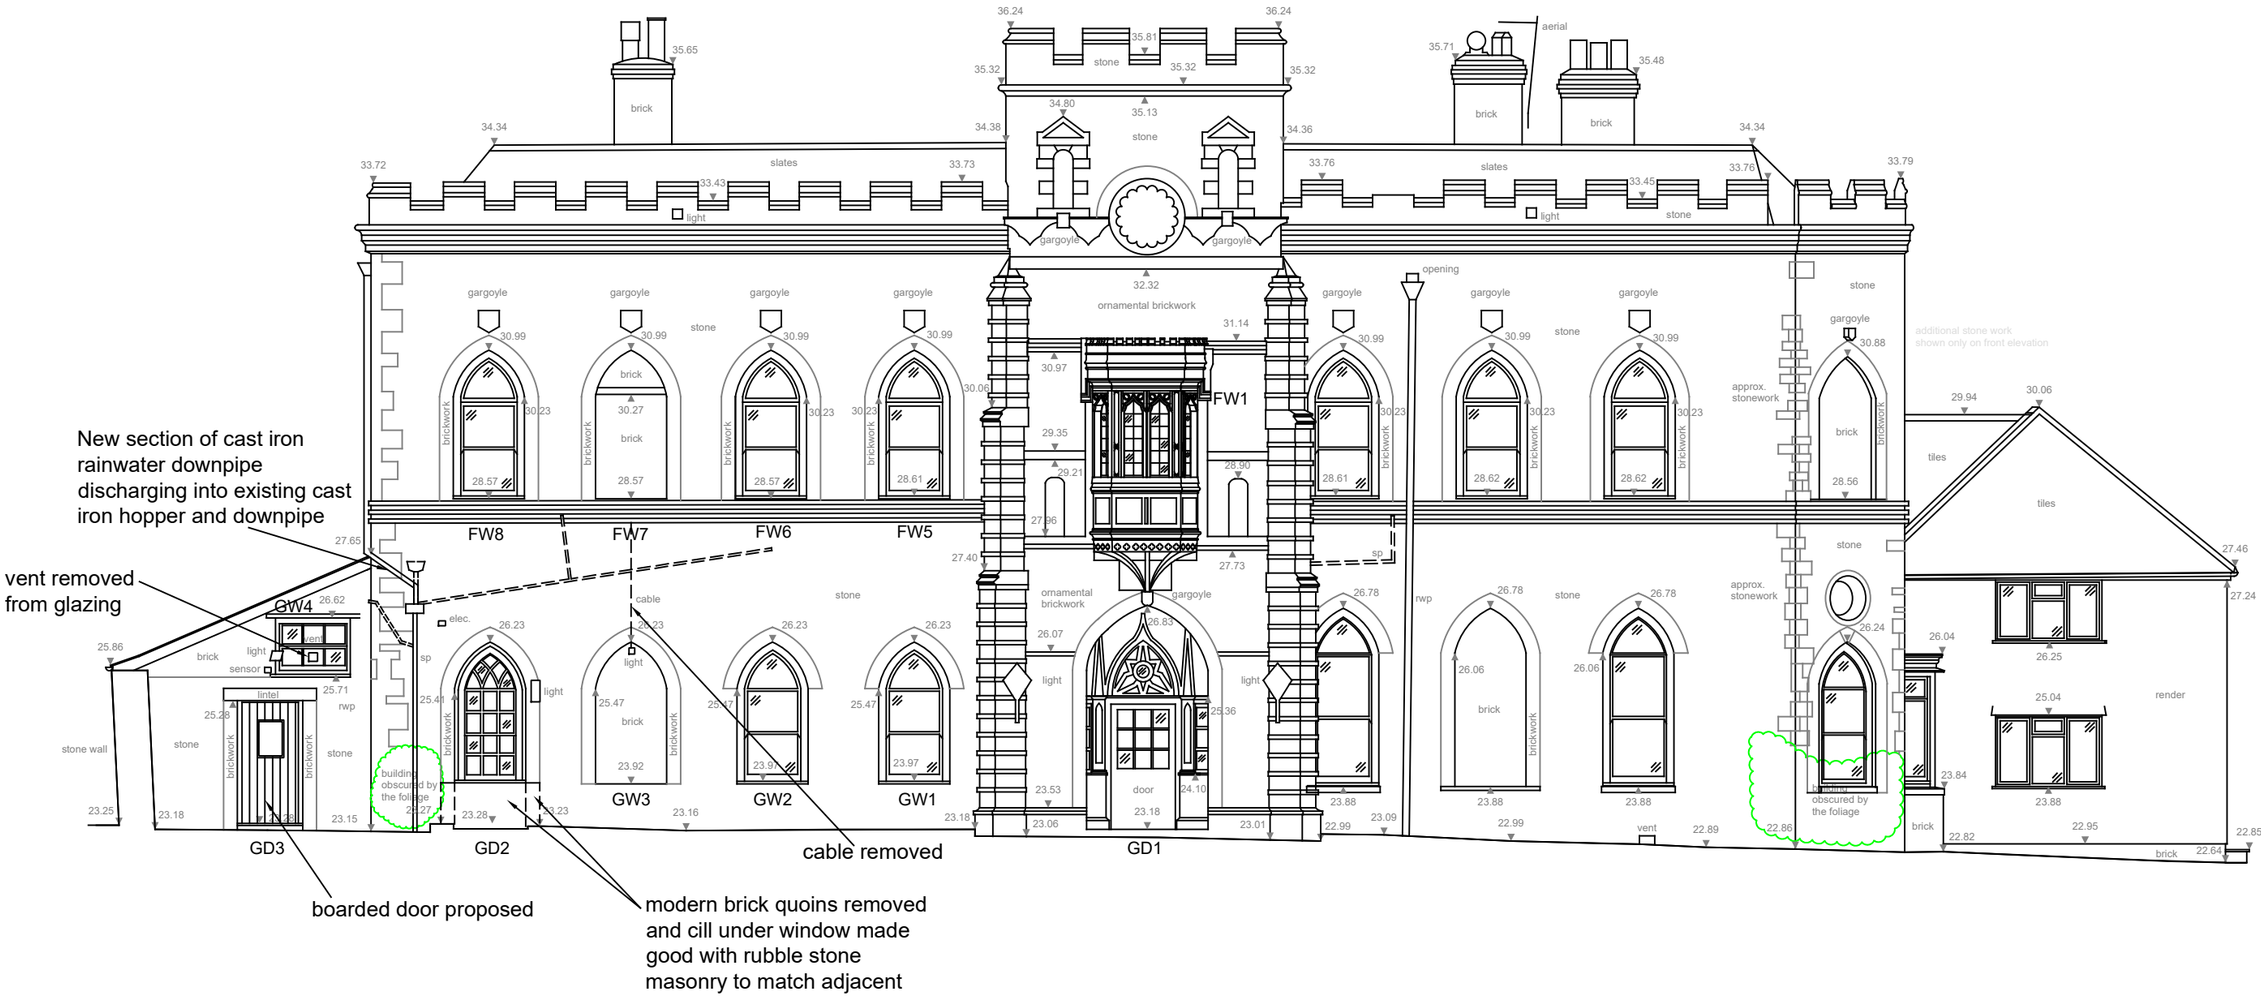

West Elevation

0 1 2 3 4 5 10m

All dimensions to be checked on site
Copyright reserved

cj architects
Carlisle Jessop Llp
23 Union Street, Wells,Somerset, BA5 2PU 01749 673006 mail@cjarchitects.co.uk

Number	1897/P/05
Project	Repairs and Alterations Mellifont Abbey Mr Simon Parks
Title	West Elevation PHASE I As Proposed
Scale	1/100 @ A3
Drawn	
Date	July 2022
Checked	