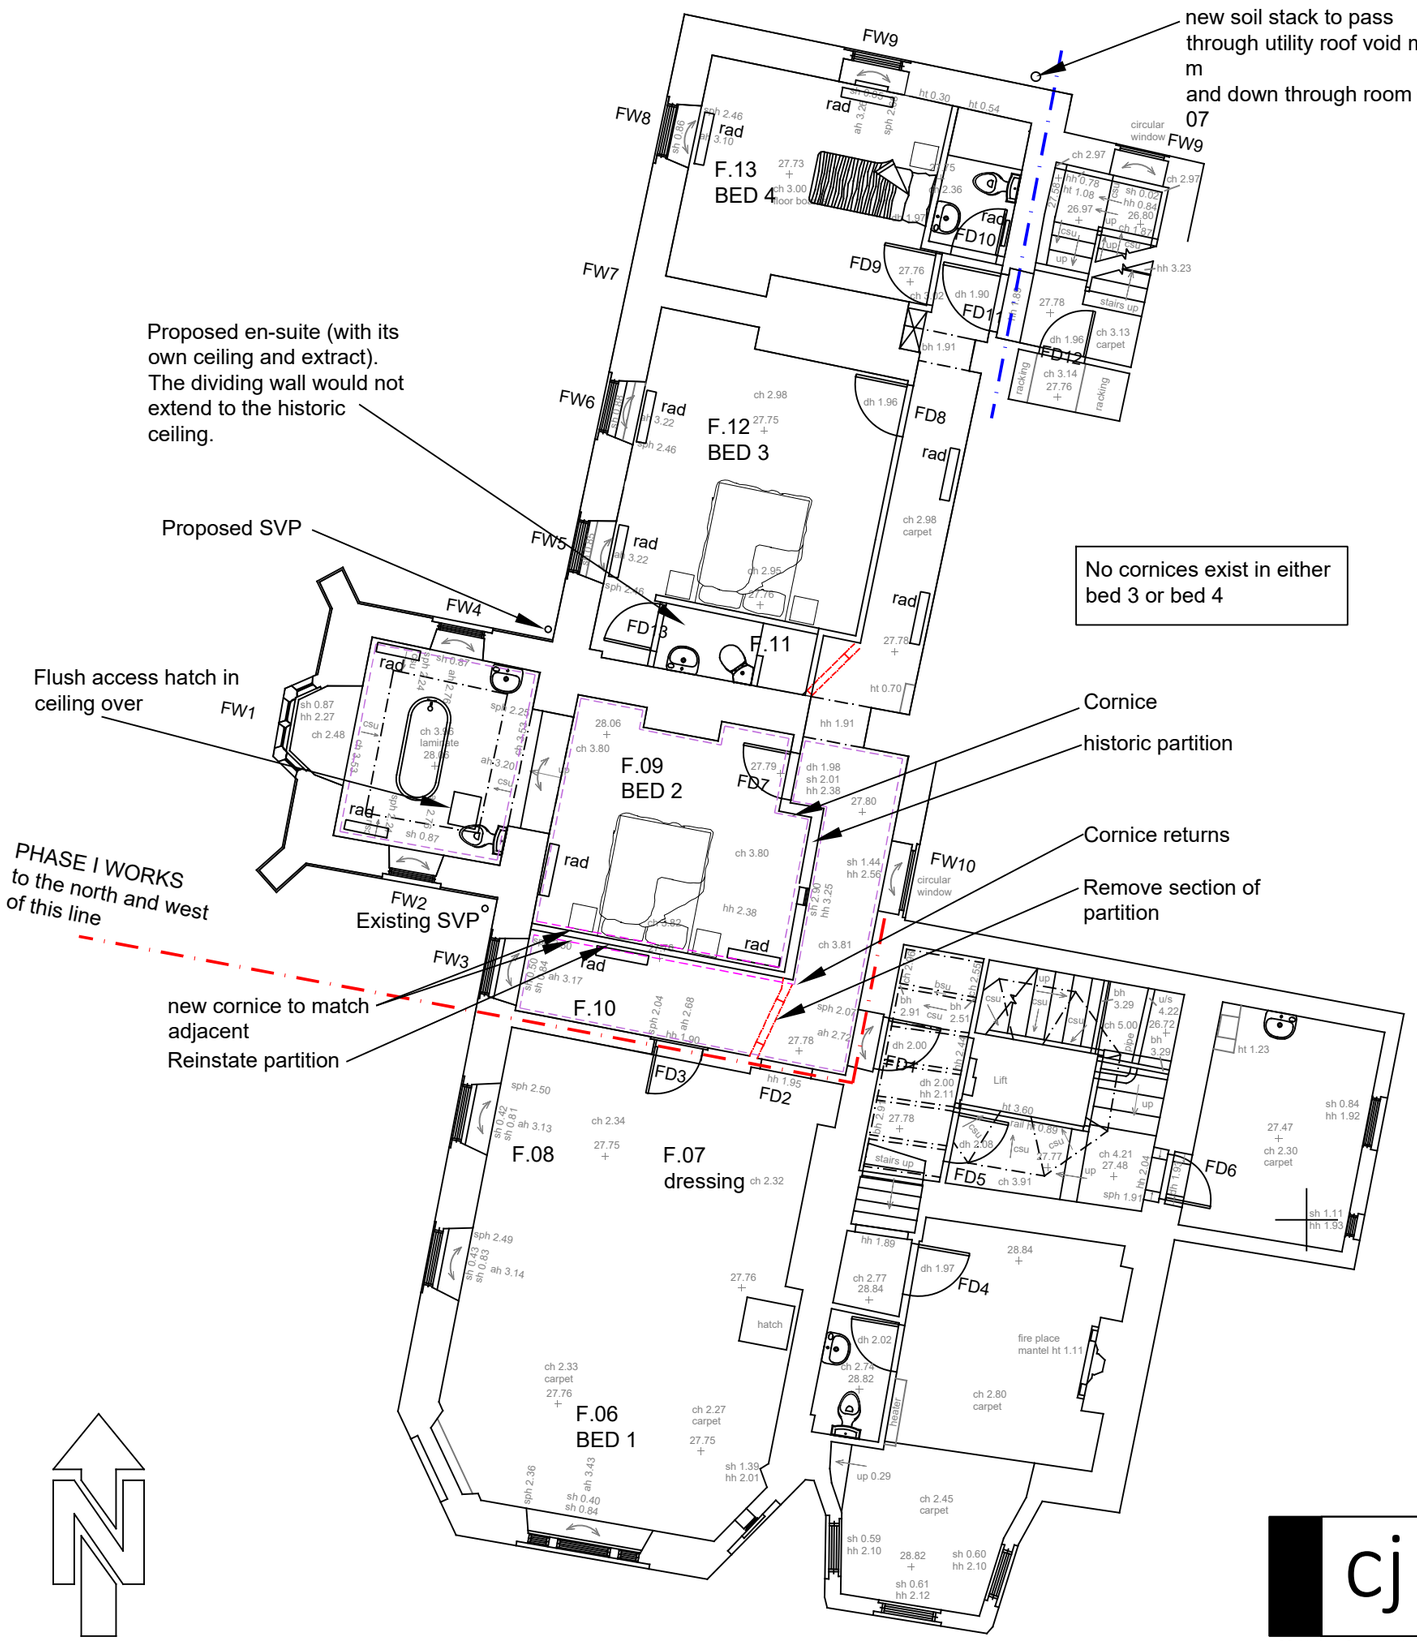

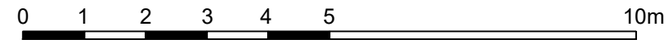

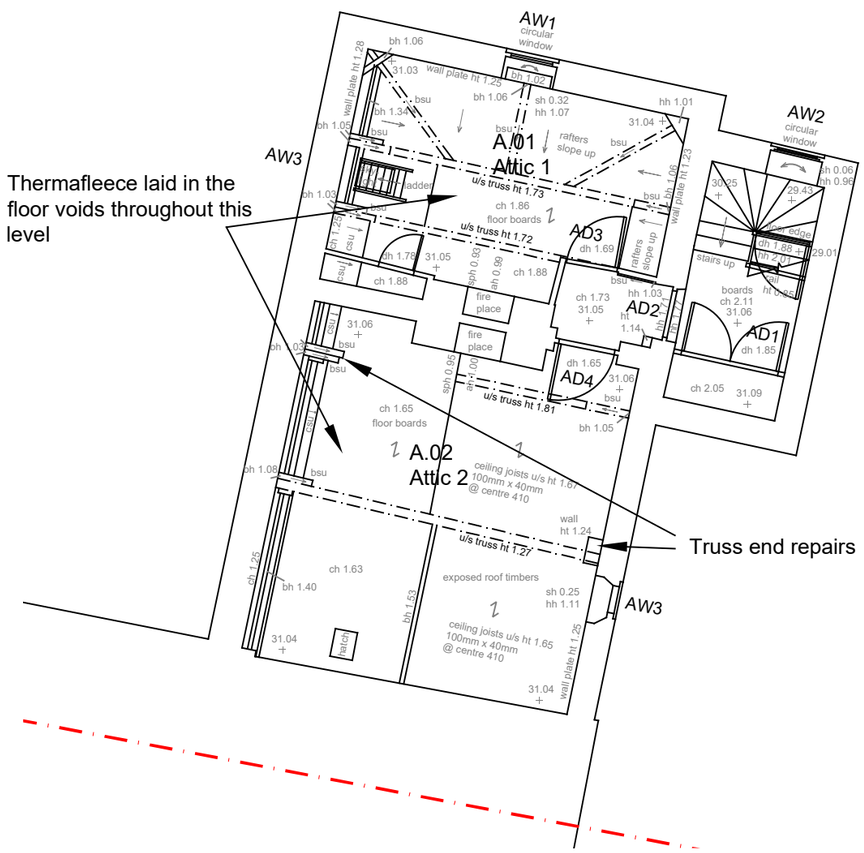

All dimensions to be checked on site

Copyright reserved

cj architects
Carlisle Jessop Llp
23 Union Street, Wells,Somerset, BA5 2PU 01749 673006 mail@cjarchitects.co.uk

Number	Project	Title		
1897/P/02	Repairs and Alterations Mellifont Abbey Mr Simon Parks	FIRST FLOOR PHASE I As Proposed	Scale Drawn Date Checked	1/100 @ A3 July 2022