FIXTURES LEGEND		
⊕	wall light	
✹	ceiling spot light	
⊕	ceiling bayonet light	
⊥⊥	twin low level socket	
⊥	single low level socket	
▲▲	twin high level socket	
▲	single low level socket	
⊖	mechanical extract fan	
🟩	trickle vent	
♂	one way light switch	
♂2	two way light switch	
SD	smoke detector	
HD	heat detector	
CD	carbon monoxide detector	
▭	radiator with trv fitted	
client to advise on location of fixtures		

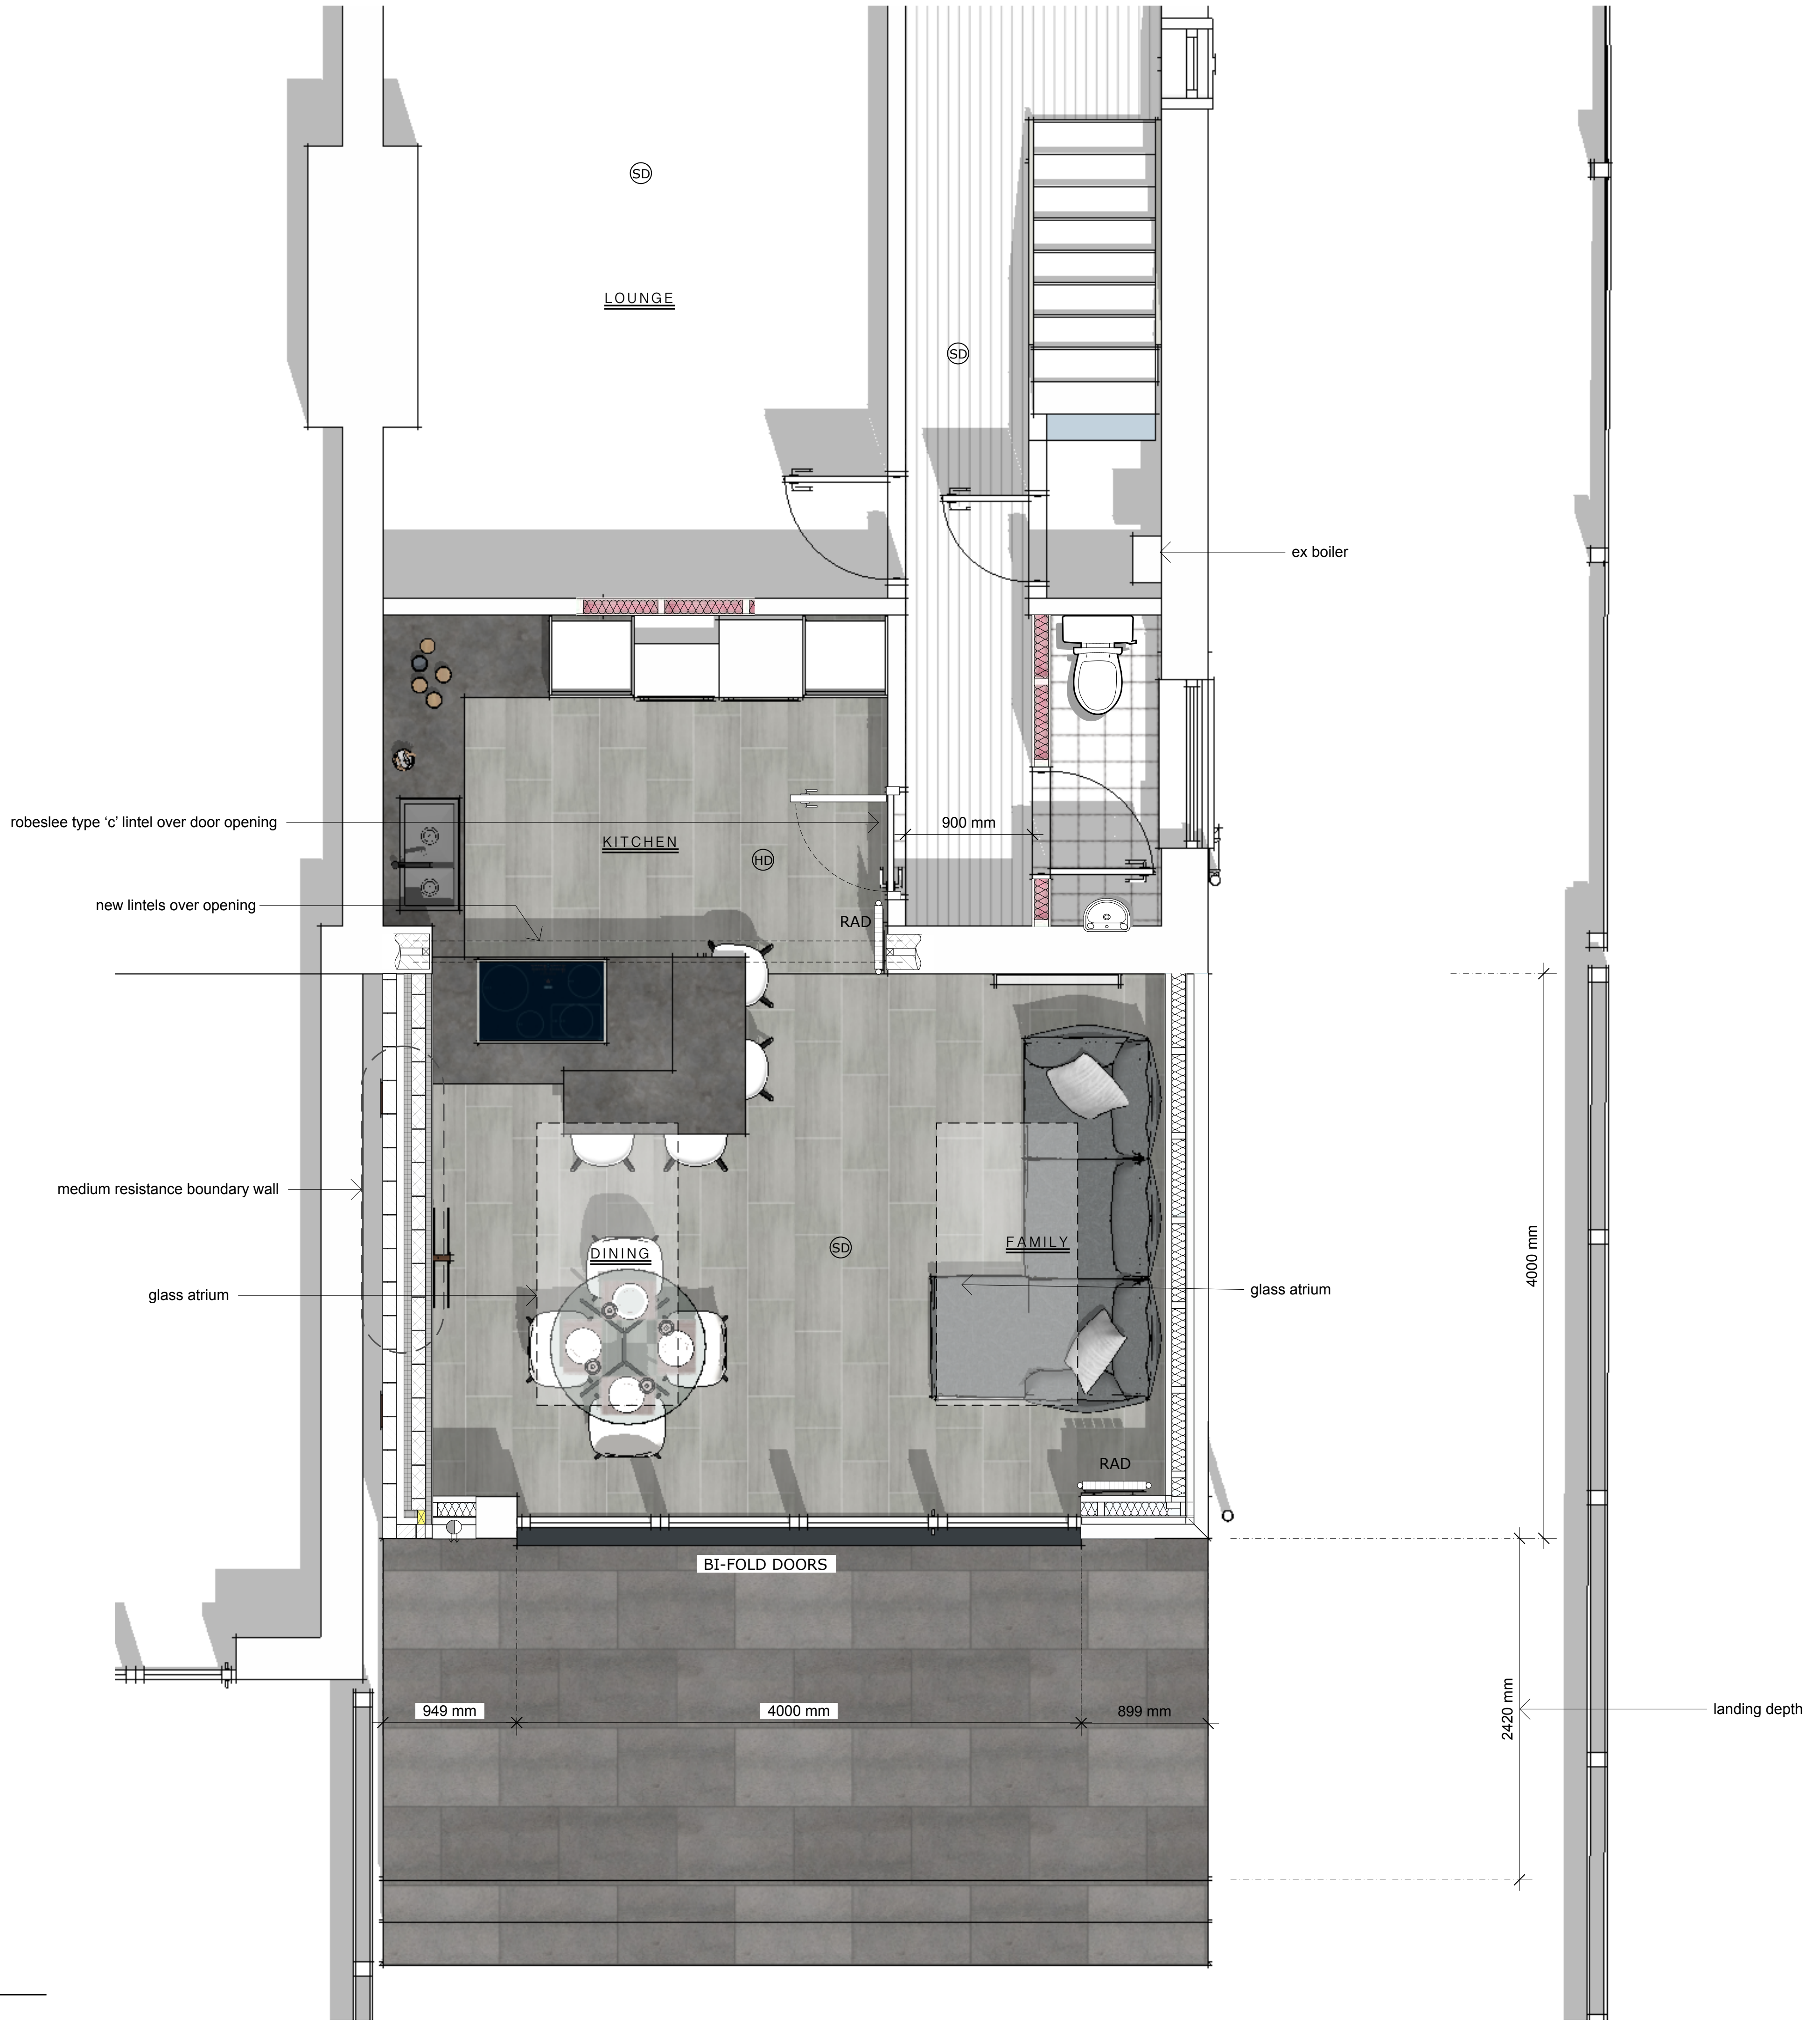

P :: PROPOSED GROUND FLOOR PLAN

2 scale: 1:50

KW Architectural

PROPOSED

NOTE: THESE DRAWINGS IN FULL ARE TO BE USED FOR THE PURPOSE OF OBTAINMENT OF LOCAL AUTHORITY APPROVALS I.E PLANNING PERMISSION AND BUILDING WARRANTS ONLY WHERE APPLICABLE AND TO BE USED FOR GUIDANCE ONLY, IT IS THE CONTRACTORS RESPONSIBILITY FOR FINAL MEASUREMENTS OF ALL NECESSARY SIZES AND RESPONSIBILITY FOR CORRECTNESS AND COMPLETENESS OF HIS OWN MEASUREMENTS NOT WITH STANDING THE APPROVAL OF THE DESIGNER AND OR BUILDING STANDARDS SURVEYOR,
LEVELS AND SPECIFICATIONS ARE TO BE VERIFIED PRIOR TO COMMENCEMENT OF WORKS AND PURCHASING OF GOODS. DRAWINGS HAVE BEEN DONE IN ACCORDANCE WITH SITE SURVEY, NO RESPONSIBLITY SHALL BE HELD FOR GAS, WATER SUPPLY AND DISCHARGE SERVICES WHICH ARE WITHIN FOOTPRINT OF PROPOSED WORKS AND ANY SPECIALIST FOUNDATIONS REQUIREMENTS, LEVELS AND MEASURMENTS TAKEN AND ALSO POSITIONING OF BOUNDARY LINES, IT IS THE CLIENTS RESPONSIBLITY TO ENSURE THAT BOUNDARY LINES NOTED ON DRAWINGS ARE CORRECT BEFORE WORK COMMENCEMENT DO NOT SCALE OFF DRAWINGS

revisions:

SHEET 2