N

Indicative

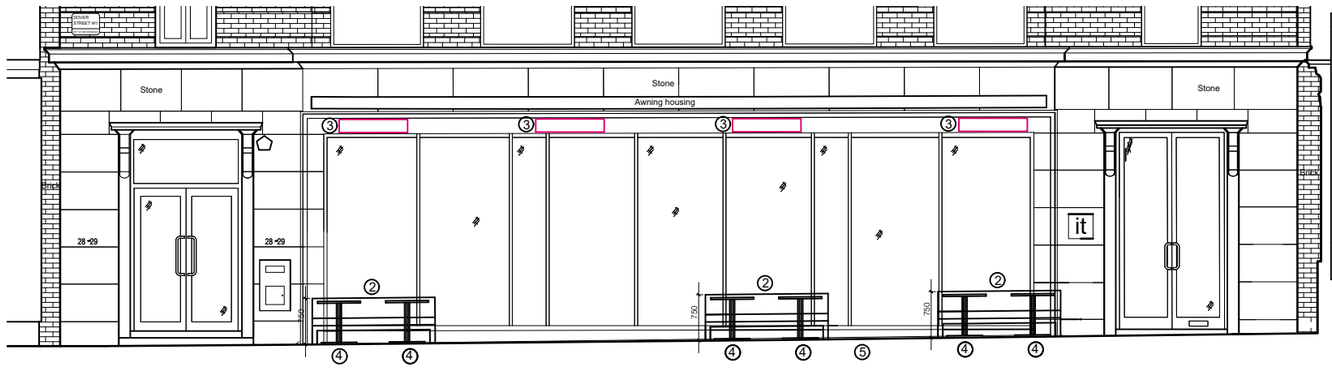

1. Omitted.
2. Bench sofa: 4 no. 2000 x 500mm. Material: stained timber.
3. Tungsten 4000 Watt electric heater mounted on 75 mm brackets.
4. Tables: 8 number 700 mm dia. Material: marble top; brass legs
5. Smoke vent from basement

PROPOSED GF ELEVATION

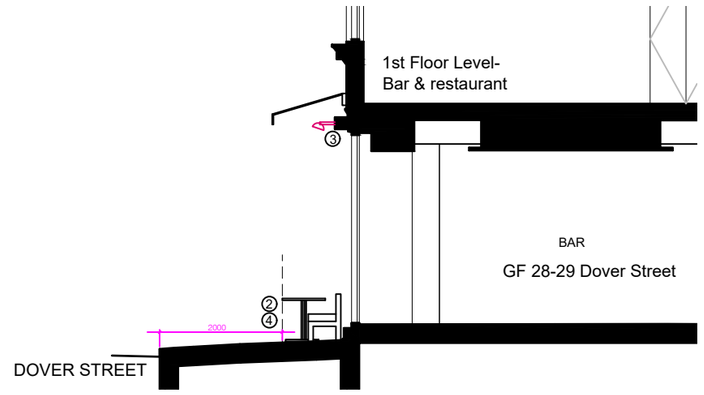

PROPOSED GROUND FLOOR SECTION

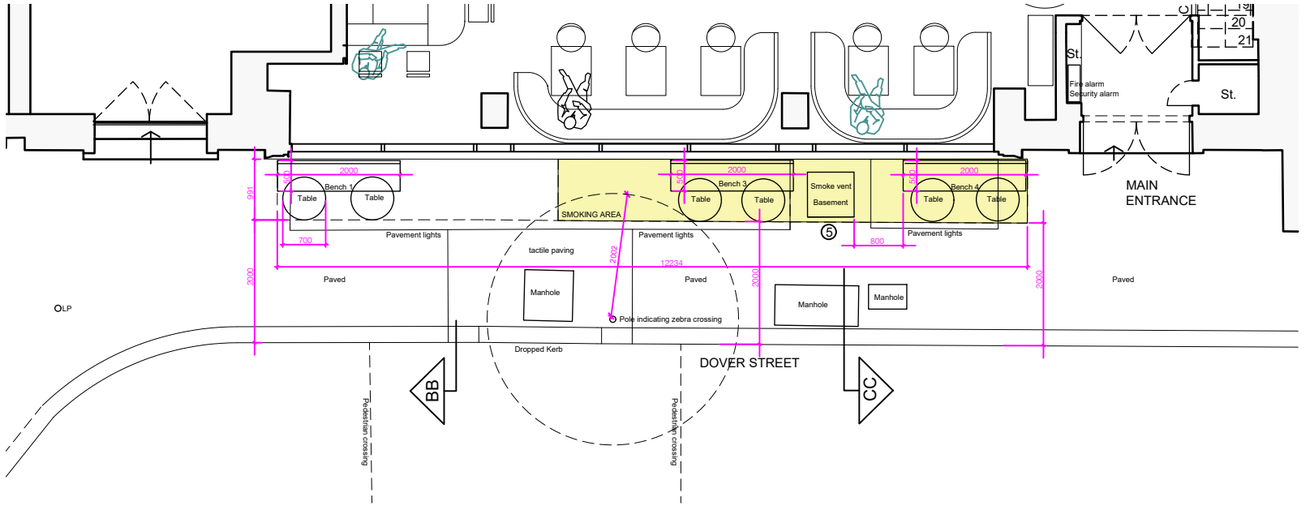

PROPOSED GF PLAN

PROPOSED GROUND FLOOR PLAN, ELEVATION & SECTION SCALE 1:100

0m 1m 2m 3m 4m 5m

Scale 1:100 @ A3

Notes

- This drawing is the copyright of **Milk:Studio Architects**.
- The Contractor is responsible for checking conditions, dimensions, tolerances and references on site inspection. Any discrepancy to be verified with the Architect before proceeding with the works.
- Where an item is covered by drawings to different scales the larger scale drawing is to be worked to.
- Do not scale drawing. Figured dimensions to be worked to in all cases.

CDM Regulations 2015

ALL current drawings and specifications for the project must be read in conjunction with the Health and Safety File.

date	rev	revision/author/checker
04.07.22	P1	Draft Planning

drawn	AMB
checked	-
scale @ A3	1:100
date	JULY '22

project: 28/29 DOVER STREET

drawing: PROP. GF PLAN, ELEVATION & SECTION

purpose of issue: FOR PLANNING

drawing no: DOV 180

rev: P1

milk:studio
architects
29 Redan Street, London W14 0AB
t: +44 20 7287 6208
e: mail@milkstudio.net