NOTES - Responsibility is not accepted for errors made by others in scaling from this drawing. All construction information should be taken from figured dimensions only. All dimensions are in millimeters. For construction details refer to building regulation notes and structural engineers design where applicable

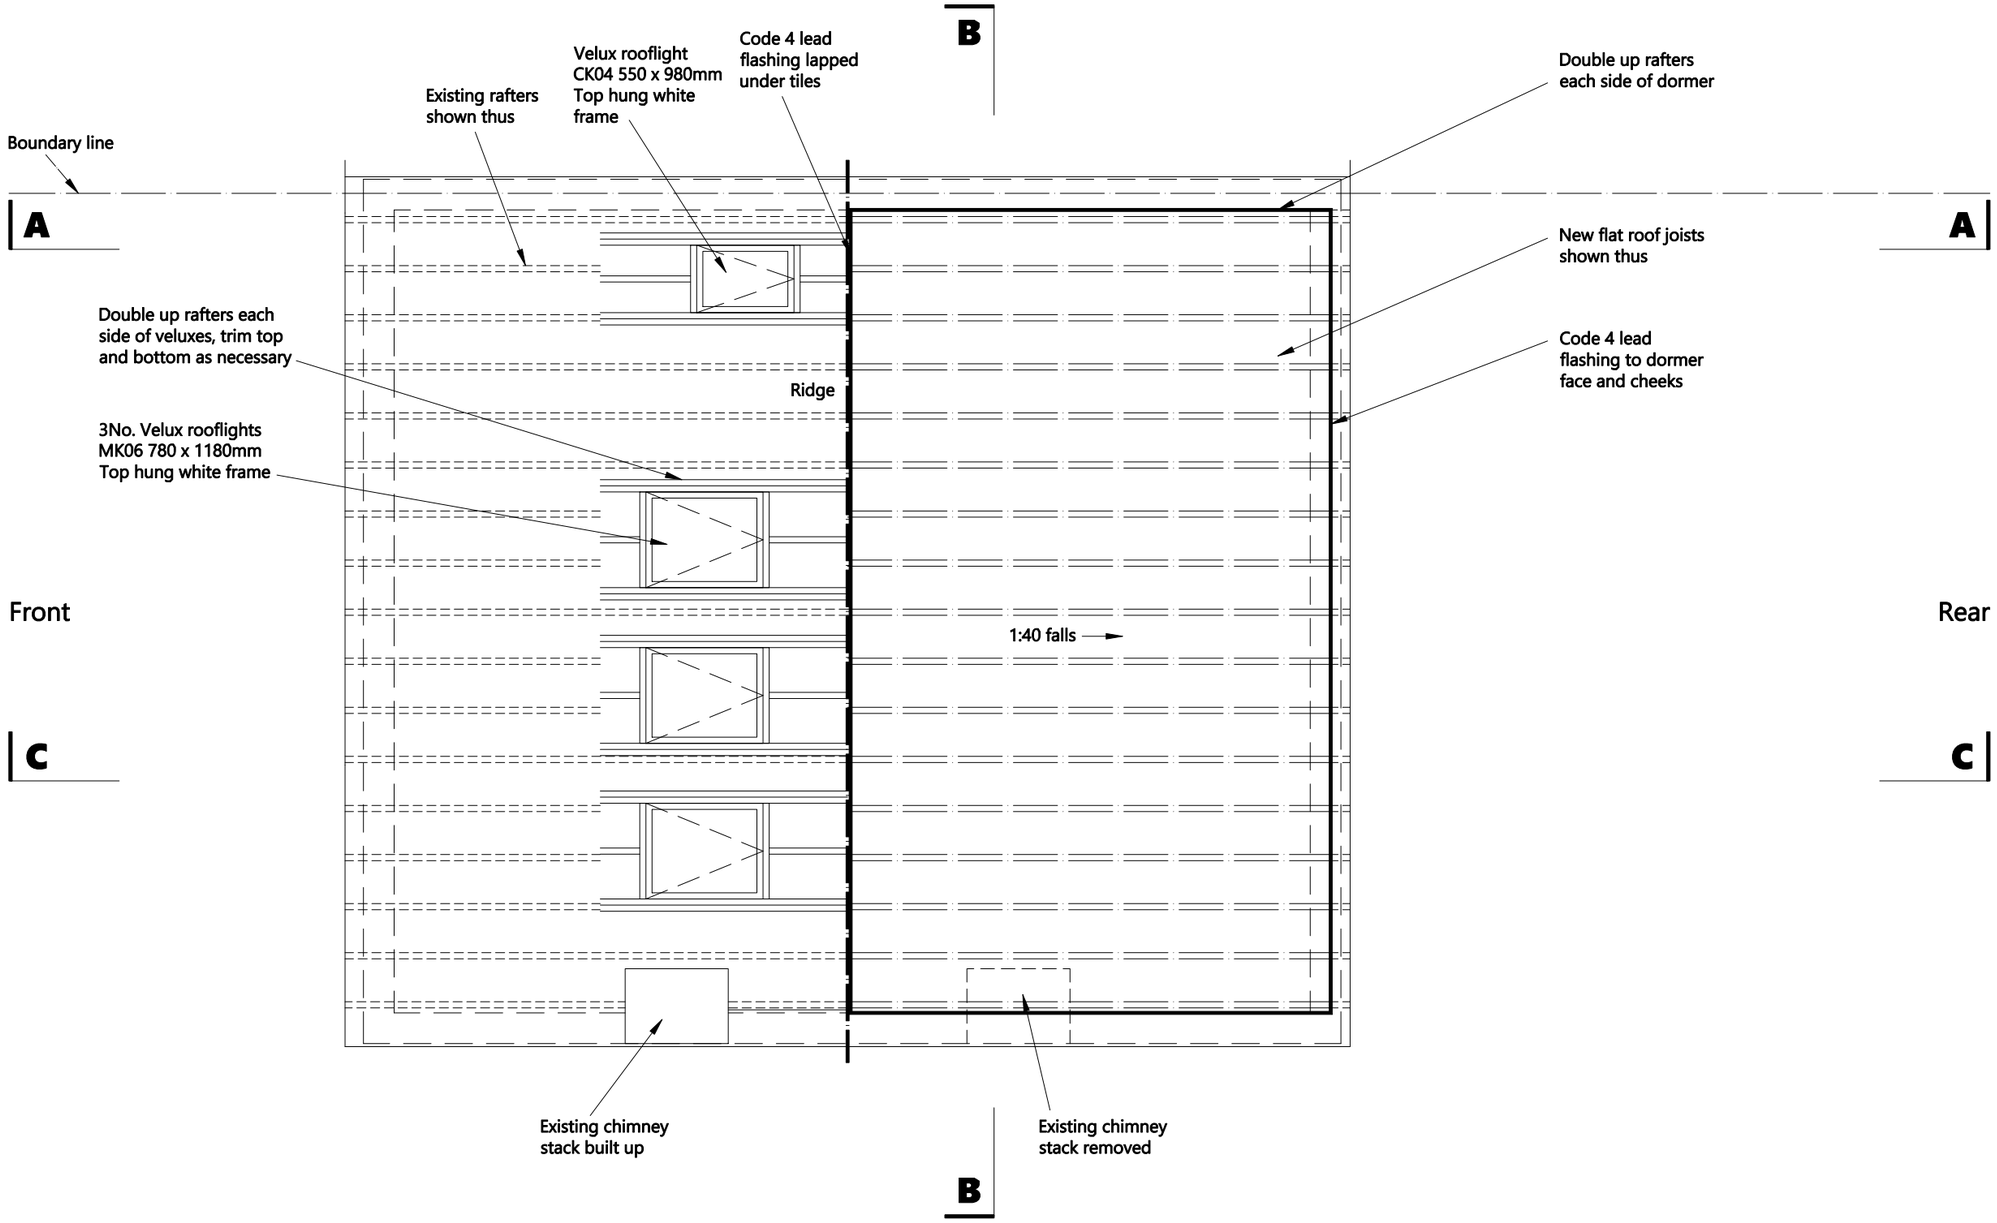

Clifton Design (Bristol)
25 Lower Redland Road
Redland
Bristol
BS6 6TB
0117 973 6000

Rev	Description of Changes	Drawn	Date
-	-	-	-

Scale **1:50** (0 1m 2m 3m 4m 5m)

Client **Mr B Lynam**	Postcode **BS7 0BZ**	Drawing Title **Roof Plan - Proposed**	
Address **24 Highbury Road, Horfield**	Date **Apr.2022**	Drawing No **24/HR/H/08/P**	
		Drawn **dM**	Option **1b** Rev **_**