Front Elevation, Proposed

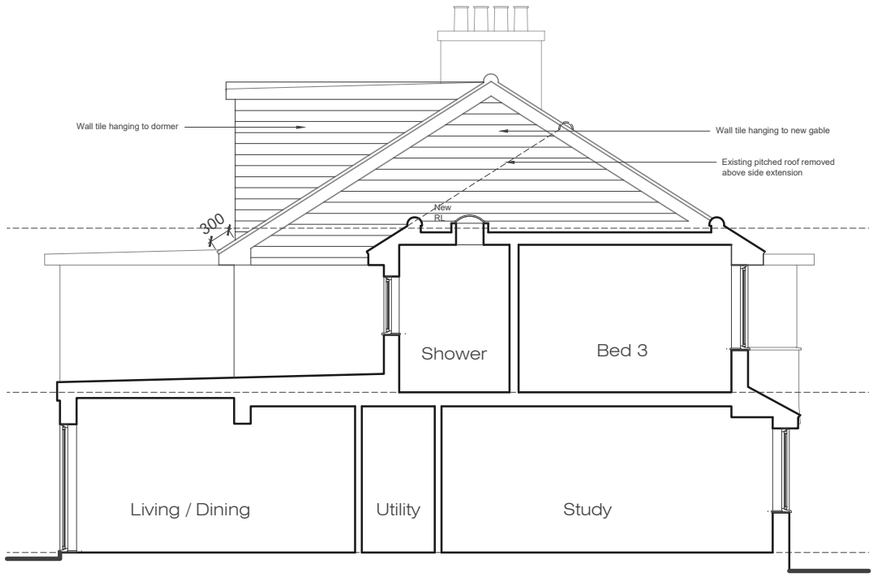

Side Elevation, Proposed

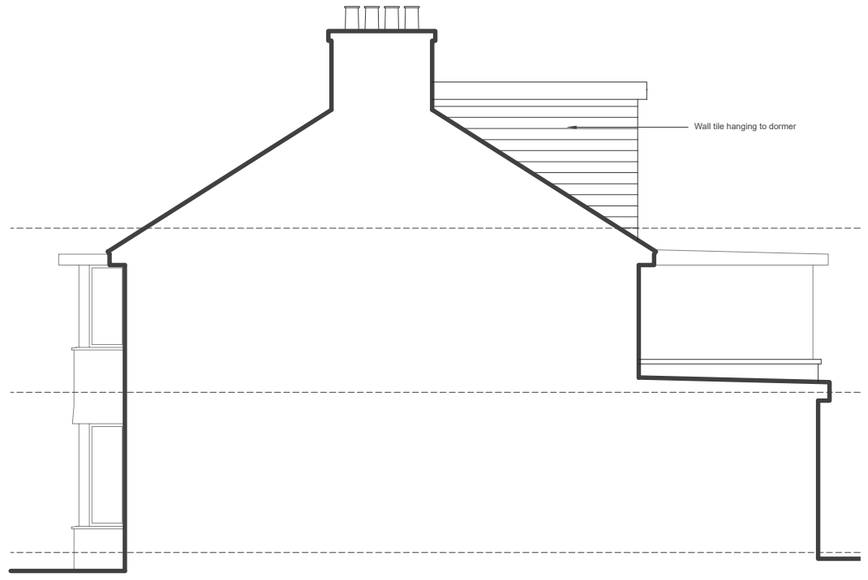

Side Elevation from No 54, Proposed

Rear Elevation, Proposed

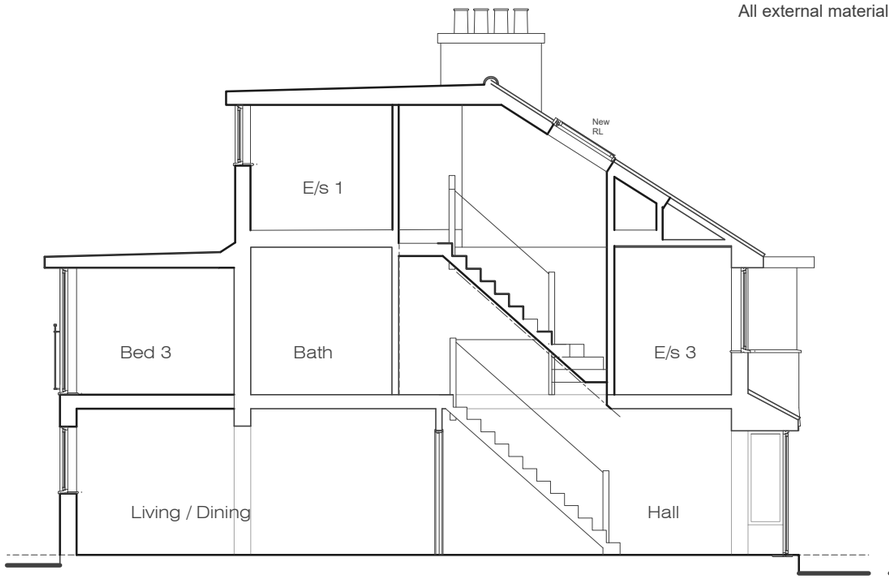

Section AA, Proposed

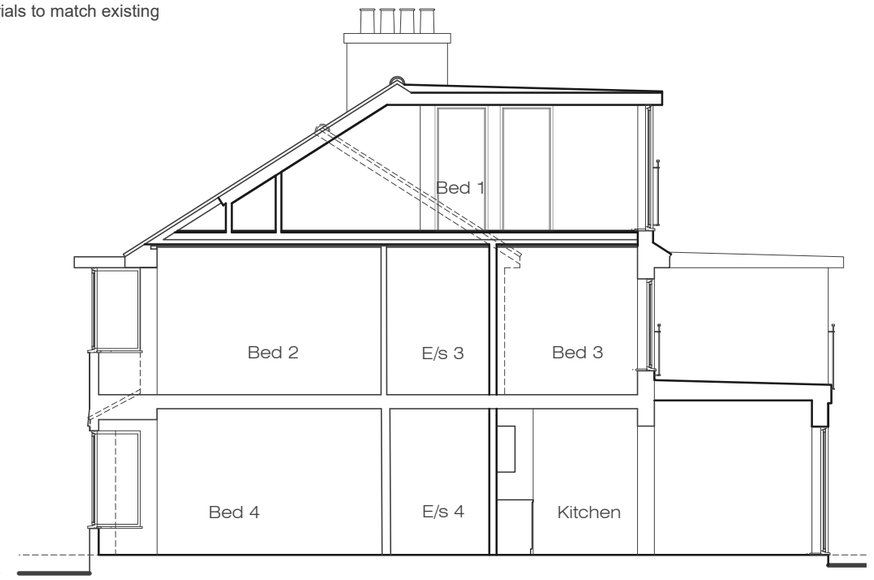

Section BB, Existing

Materials

All external materials to match existing

Date	Rev	Revisions
04-08-22	A	Lower & side pitched roof revised Rear elevation revised

Drawn MA
Checked
Scale 1:100@A3
Date Feb 2022

Project 56 Grampian Gardens London NW2 1JG

Drawing Section & Elevations
As Proposed

Purpose Of Issue

Drawing No 2400 - P02

Rev

Lewis Barker & Associates
Chartered Architects
20 Church Street
Twickenham TW1 3NJ
T : 020 8617 3318
M : 07590 074 590
E : lewisbarker1@mac.com
W : lewisbarker.net