dwg no 28.004/02

notes
all drainage to be completed to the entire satisfaction of the local authority

electrical installation to comply with BS 7671 2008

specification

North Elevation - Proposed

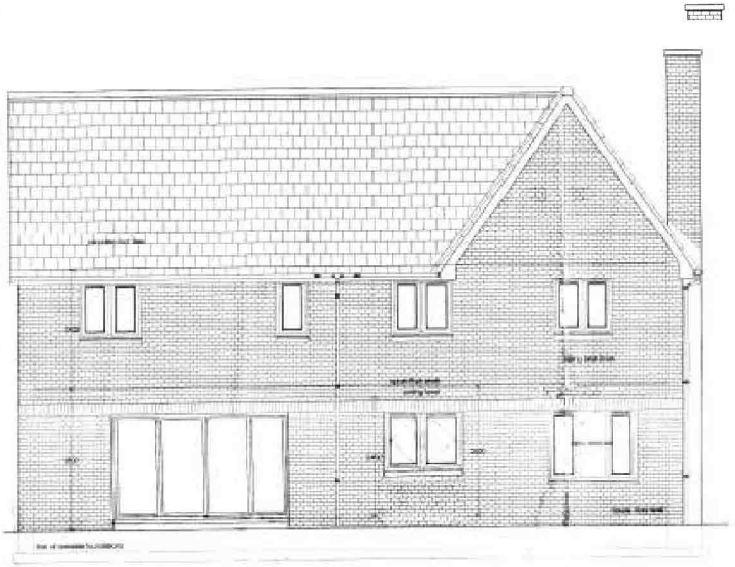

South Elevation Proposed

ELECTRICAL LEGEND
Power Switch Cover Plates
To all areas, Brushed Stainless Steel.

- pull chord light switch.
- light switch
- two way light switch
- dimmer switch
- (D) — Cabinet lighting.
- Double 13amp socket (Low Level unless otherwise stated)
- Single 13amp socket (Low Level unless otherwise stated)
- Single 5amp supply (Low Level unless otherwise stated)
- TV Point
- Shaver Point
- Spur for bathroom radiator
- External LED lights to exterior
- Wall light (E - external I - internal)
- Telephone / fax point
- Twin pendant fitting
- Low voltage downlighter (IP - IP rated)
- Bulkhead light
- smoke detector
- mechanical extract

revisions

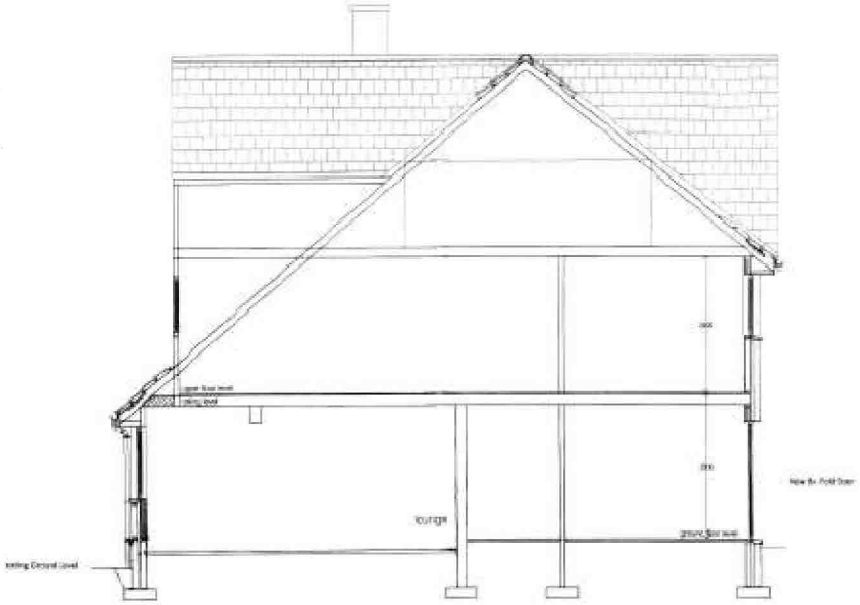

Section a-a as Proposed

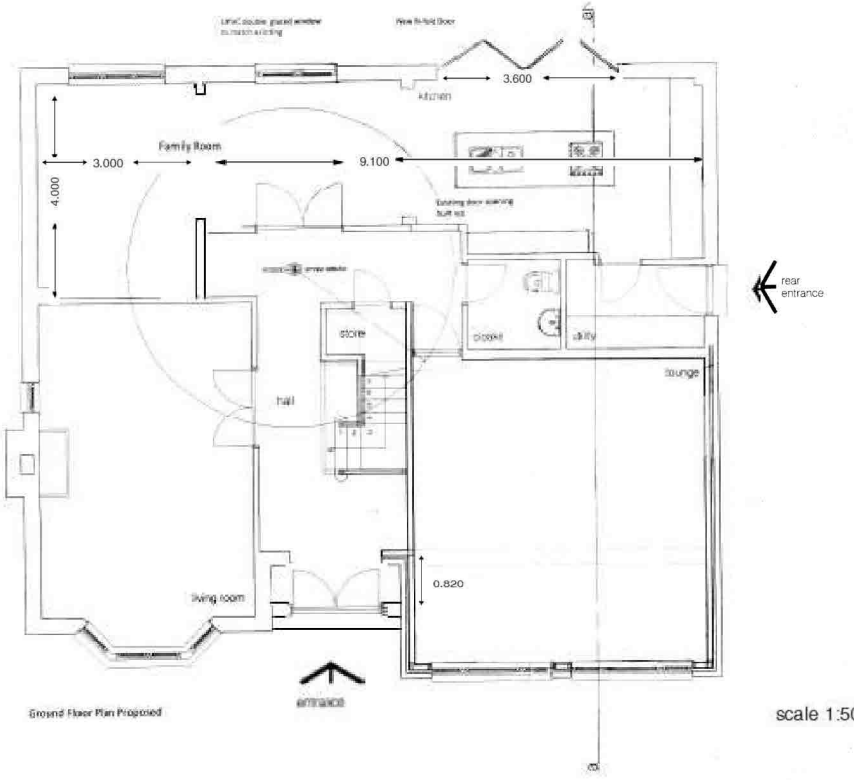

Ground Floor Plan Proposed

scale 1:50

title
Removal of UPVC Windows and installation of Bi-Fold Doors

client
Mr & Mrs D. Riddick,
7 Birchwood Grove,
Glasgow. G69 7TL

classification

this drawing is a true copy of the drawing referred to in the application
dated
signed
[redacted]

Application for Planning Permission

tel + fax
e-mail

plan & elevation proposed

dwg no 28.004/02