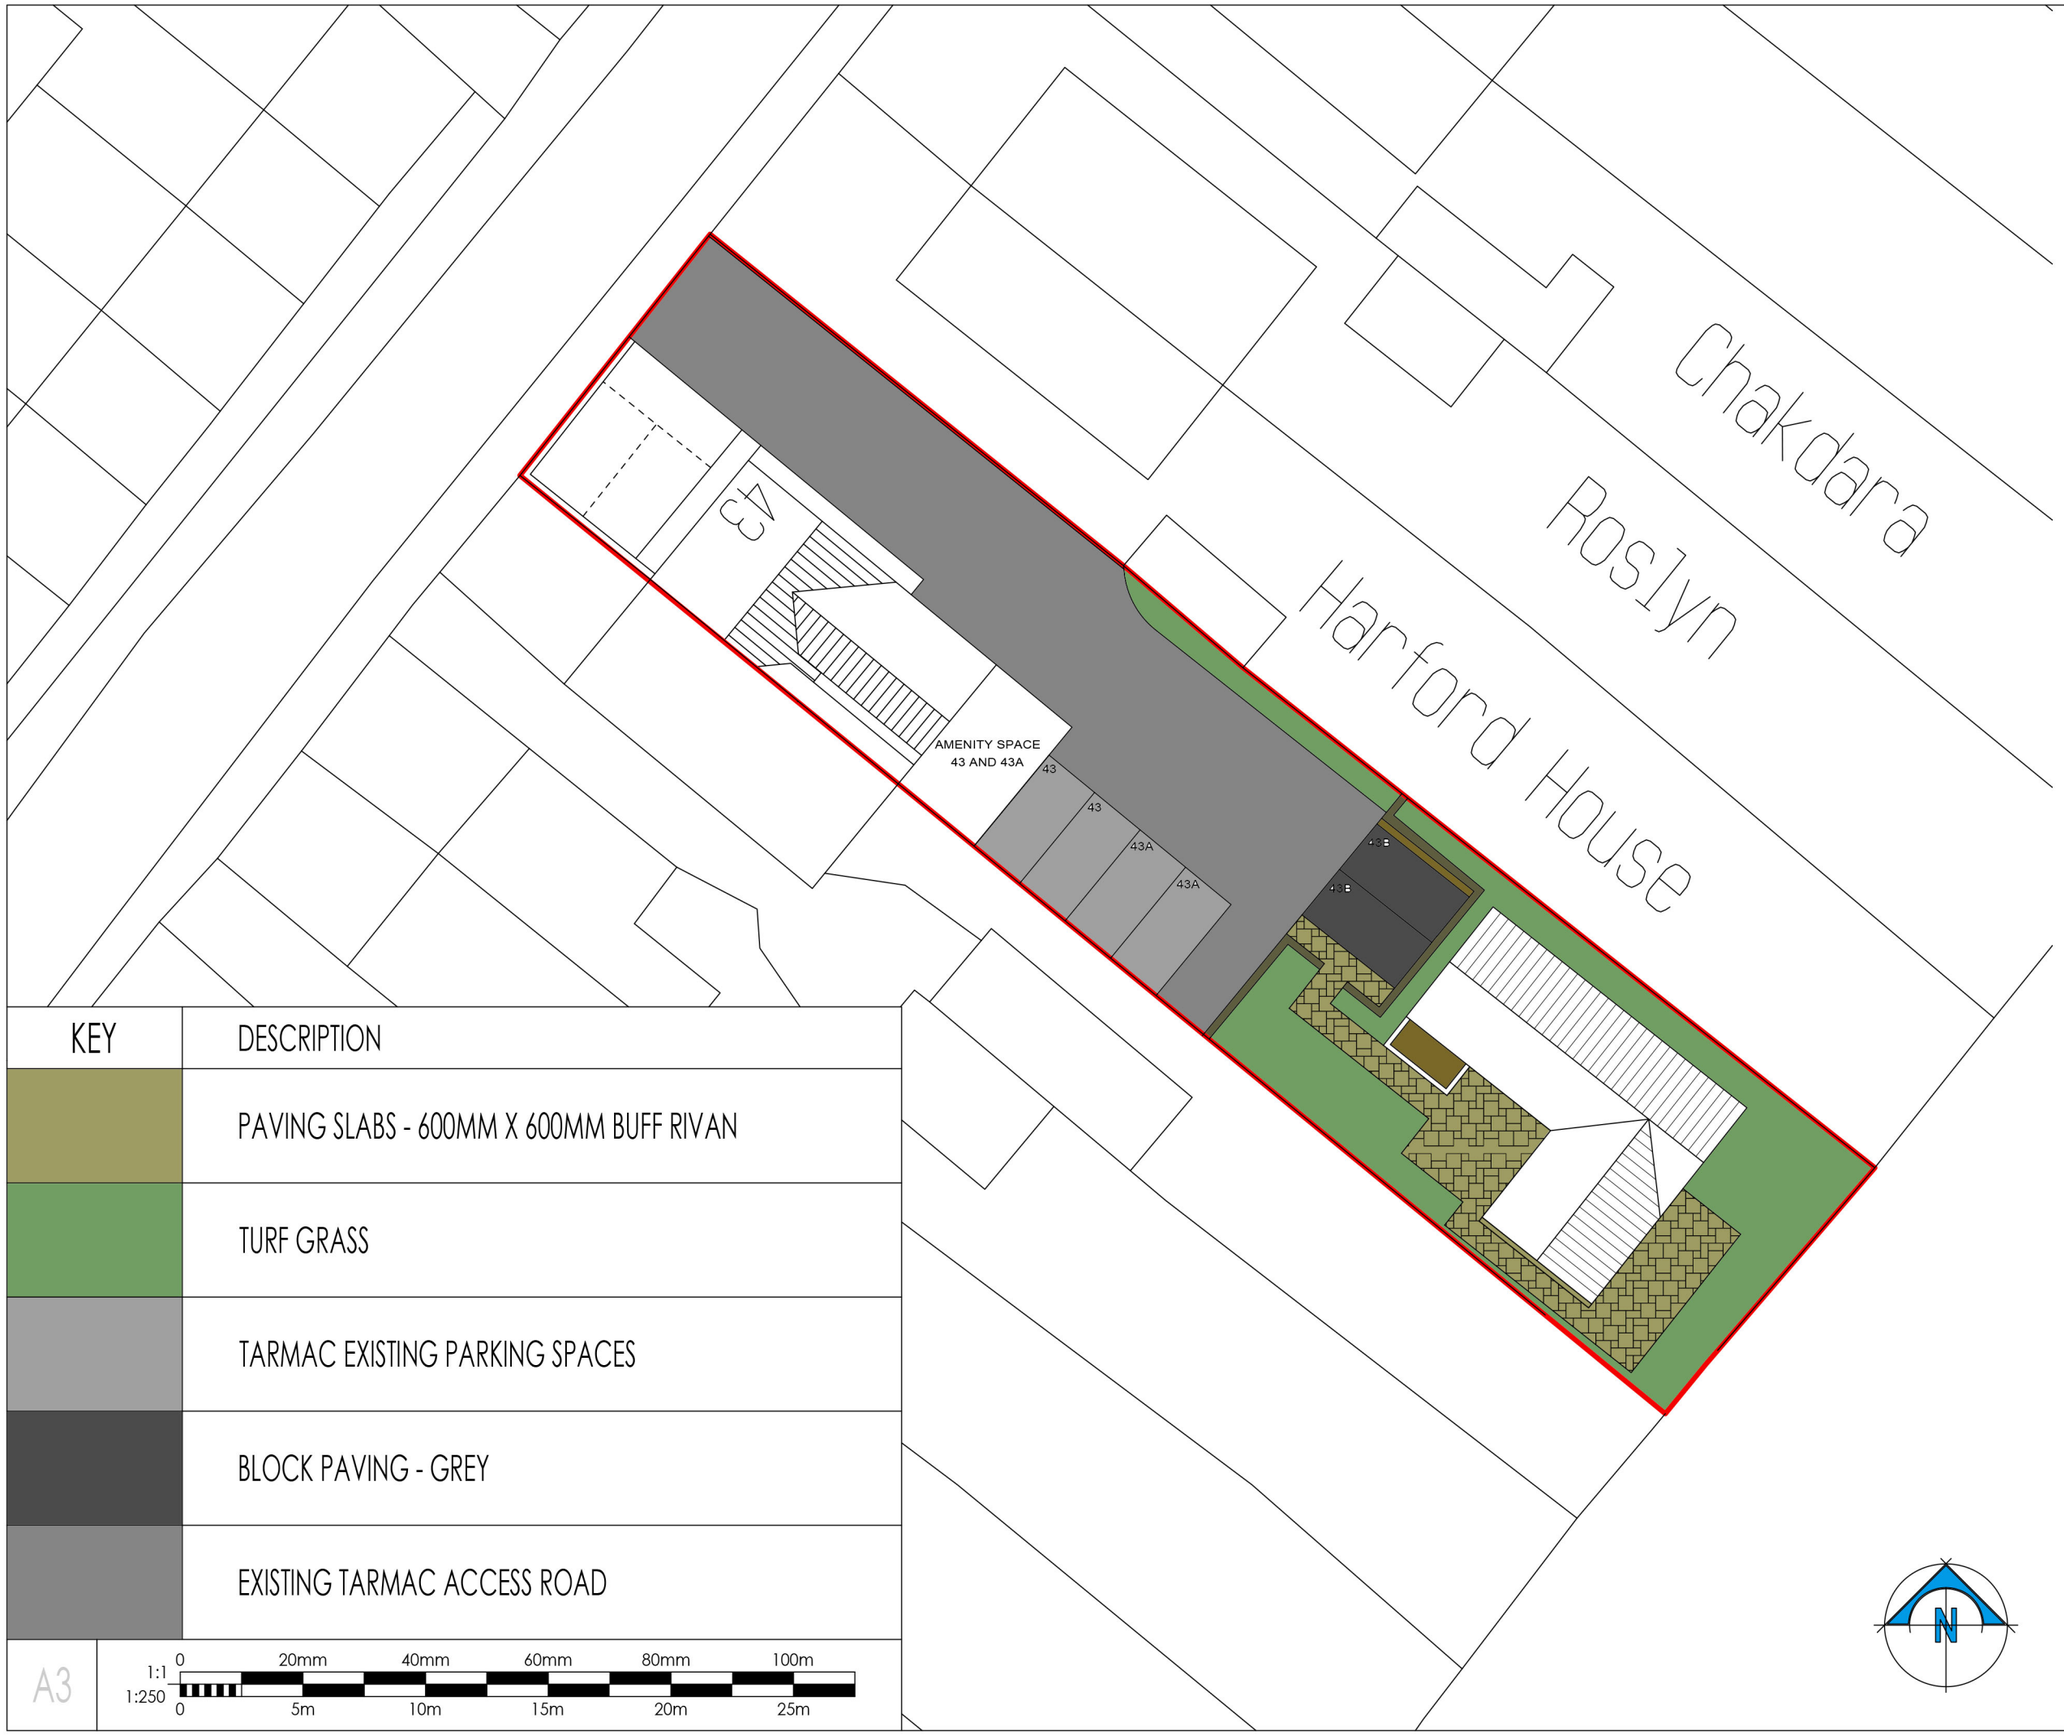

KEY	DESCRIPTION
	PAVING SLABS - 600MM X 600MM BUFF RIVAN
	TURF GRASS
	TARMAC EXISTING PARKING SPACES
	BLOCK PAVING - GREY
	EXISTING TARMAC ACCESS ROAD

A3

1:1 0 20mm 40mm 60mm 80mm 100m

1:250 0 5m 10m 15m 20m 25m

GENERAL NOTES

This drawing has been prepared based upon survey and other information supplied by others.

All dimensions and labels are to be checked on site by contractors and inconsistencies reported immediately to Plots and Plans Ltd prior to works being undertaken.

This drawing is to be read in conjunction with all other relevant Plots and Plans drawings, specifications, schedules and other consultants information, relating to the project or projects for which this drawing has been prepared.

This drawing does not constitute compliance with the Party Wall Act 1996 - responsibilities including notification under the Act are to be checked separately and clarified prior to works commencing.

Contractors are to ensure that all works under their responsibility or the responsibility of their sub-contractors are constructed and / or manufactured to comply with all relevant national and / or local authority statutory requirements and in accordance with local building control and codes of practice.

All proprietary products/systems shown on this drawing are to be installed in strict accordance with the manufacturers/suppliers recommendations and details.

These proposals must be inspected against all existing deeds to the property should this information not be provided to Plots and Plans Ltd, it is the client's responsibility to do so.

THIS DRAWING IS COPYRIGHT AND MUST NOT BE REPRODUCED WITHOUT PLOTS AND PLANS LTD PERMISSION

LABC Registered Partner Authority Scheme

WORK STAGE STATUS

- ○ EXISTING
- ● PLANNING APPLICATION
- ○ CONCEPT DESIGN
- ○ BUILDING REGULATIONS
- ○ DETAILED DESIGN
- ○ WORKING DRAWINGS

REV	DESCRIPTION	DATE

PROJECT STATUS
PLANNING APPLICATION

DRAWING No: WRREVSH005
REVISION: -

CLIENT: MR S HANLEY

PROJECT: 43/43A WELLS ROAD, CHILCOMPTON
PROJECT No:

DRAWING TITLE: PROPOSED LANDSCAPE PLAN

DATE	SCALE	DRAWN	CHECKED	PAPER
10/06/2022	1:250	JB	-	A3

Plots&Plans
PLOTS AND PLANS LTD
15 St Peters Glade, Radstock, BA3 3FQ
OFFICE. 01225 251991
MOBILE. 07817714353
E. info@plotsandplansdesign.co.uk
W.www.plotsandplansdesign.co.uk