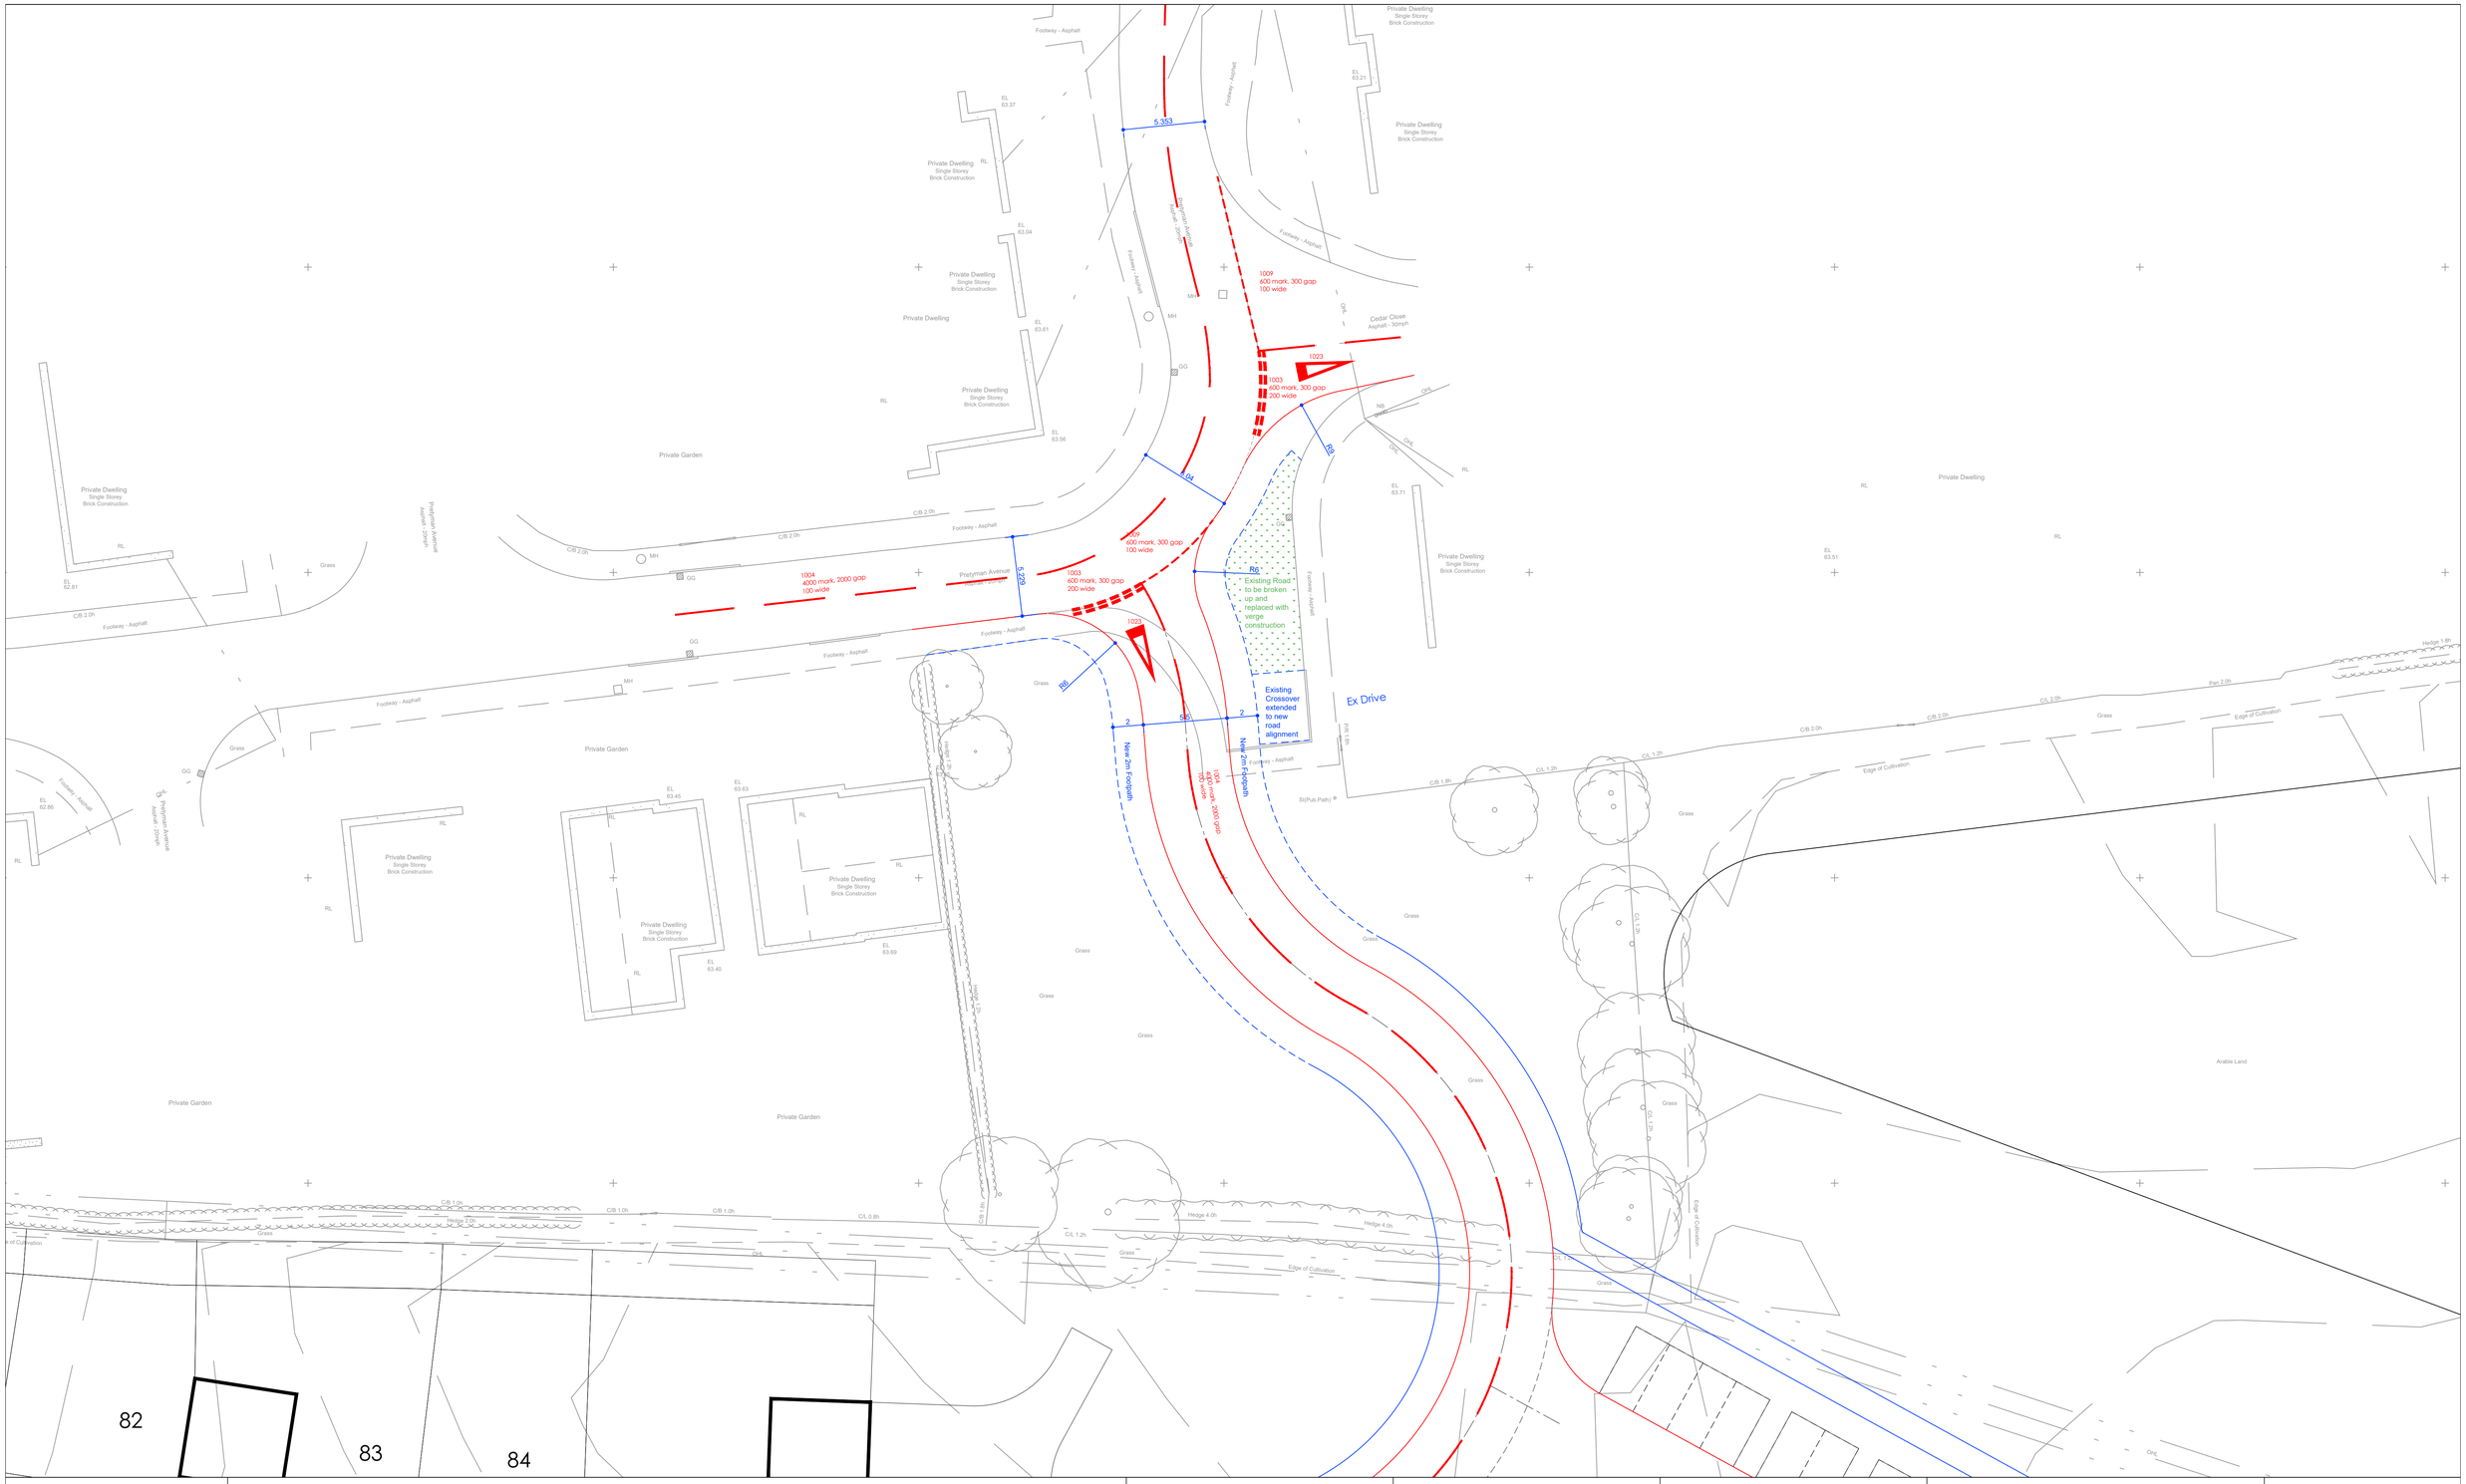

Bellway

Bellway Homes Limited (Eastern Counties)
3 Percy Road
Huntingdon
Cambridgeshire
PE29 6SZ

REV	DESCRIPTION	REV	DESCRIPTION	DATE

STATUS: Preliminary

SCALE: 1:200
DATE: May 2021
DRAWN: RAH

TITLE: Birch Avenue Access General Arrangement

PROJECT: Land at Birch Avenue, Bacton

DRG. No: 1061-00-101

iD LTD
INFRASTRUCTURE DESIGN LIMITED
33 The Point
Market Harborough
Leicestershire LE16 7QU
Tel: 01858 411570 Fax: 01858 411571