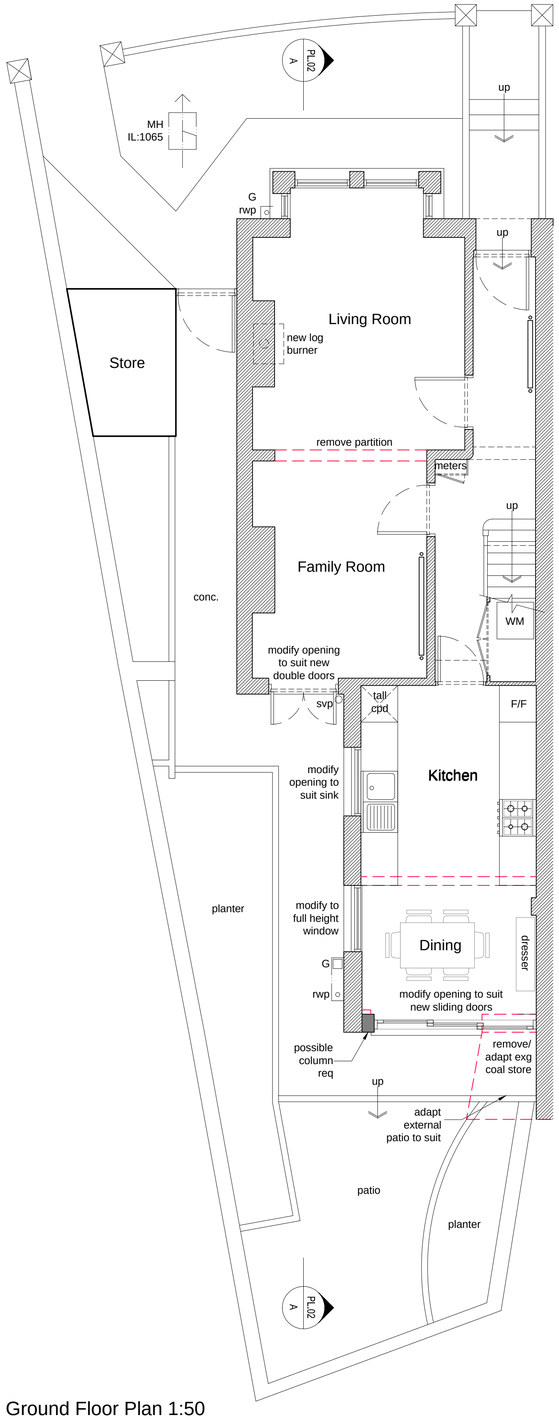

Ground Floor Plan 1:50

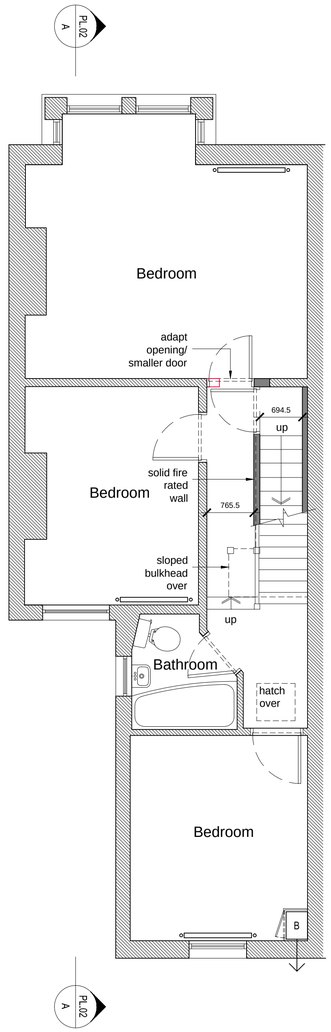

First Floor Plan 1:50

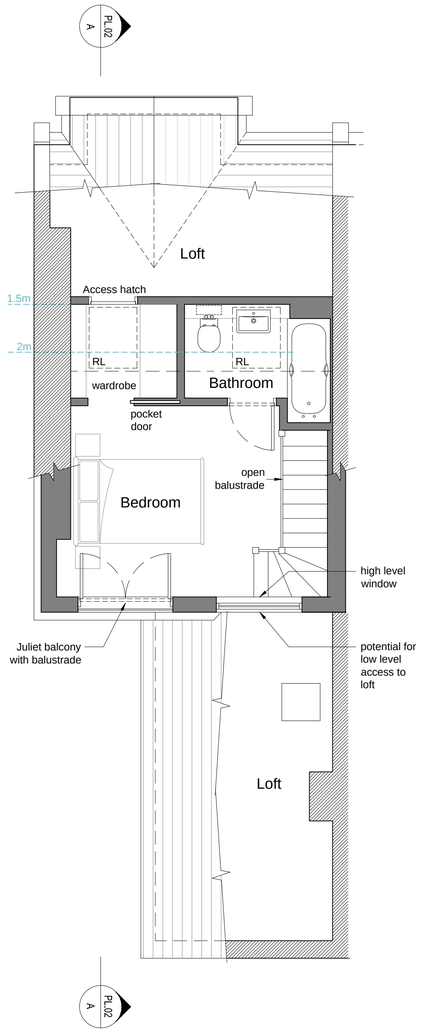

Loft Plan 1:50

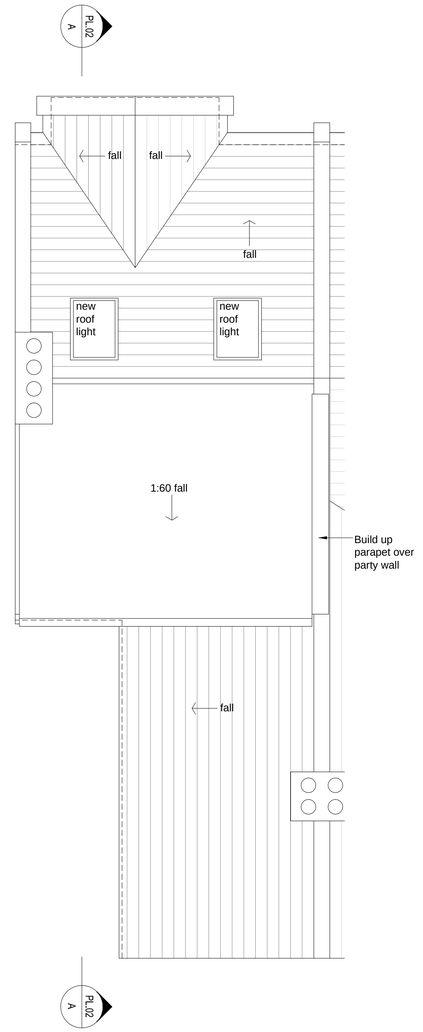

Roof Plan 1:50

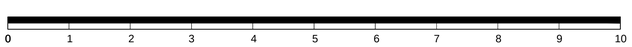

Scale In Metres @ 1:50

D+R

PRELIMINARY

DEACON + RICHARDSON
ARCHITECTS
email: design@drltd.co.uk
web: www.drltd.co.uk
tel: 01273 888080
253 Ditchling Road
Brighton
BN1 6JD

drawn	checked	RIBA stage			comment		
JB	DB	03	A	01.07.22	Kitchen window amended	-	-
			-	24.05.22	First Issue.	-	-
			rev.	date	comment	auth.	chkd.

©Copyright Deacon and Richardson Ltd.

client/job
Phil Bailey
119 Hollingbury Road,
Brighton, BN1 7JN

drawing title
Proposed Floor Plans
PLANNING

scale/sheet size
1:50 @ A1

drawing number
3794.PL.01

revision
A

Do not scale off drawing except for Planning purposes. Check all dimensions on site before work is commenced. All goods materials workmanship to conform with current regulations BSS & COP.