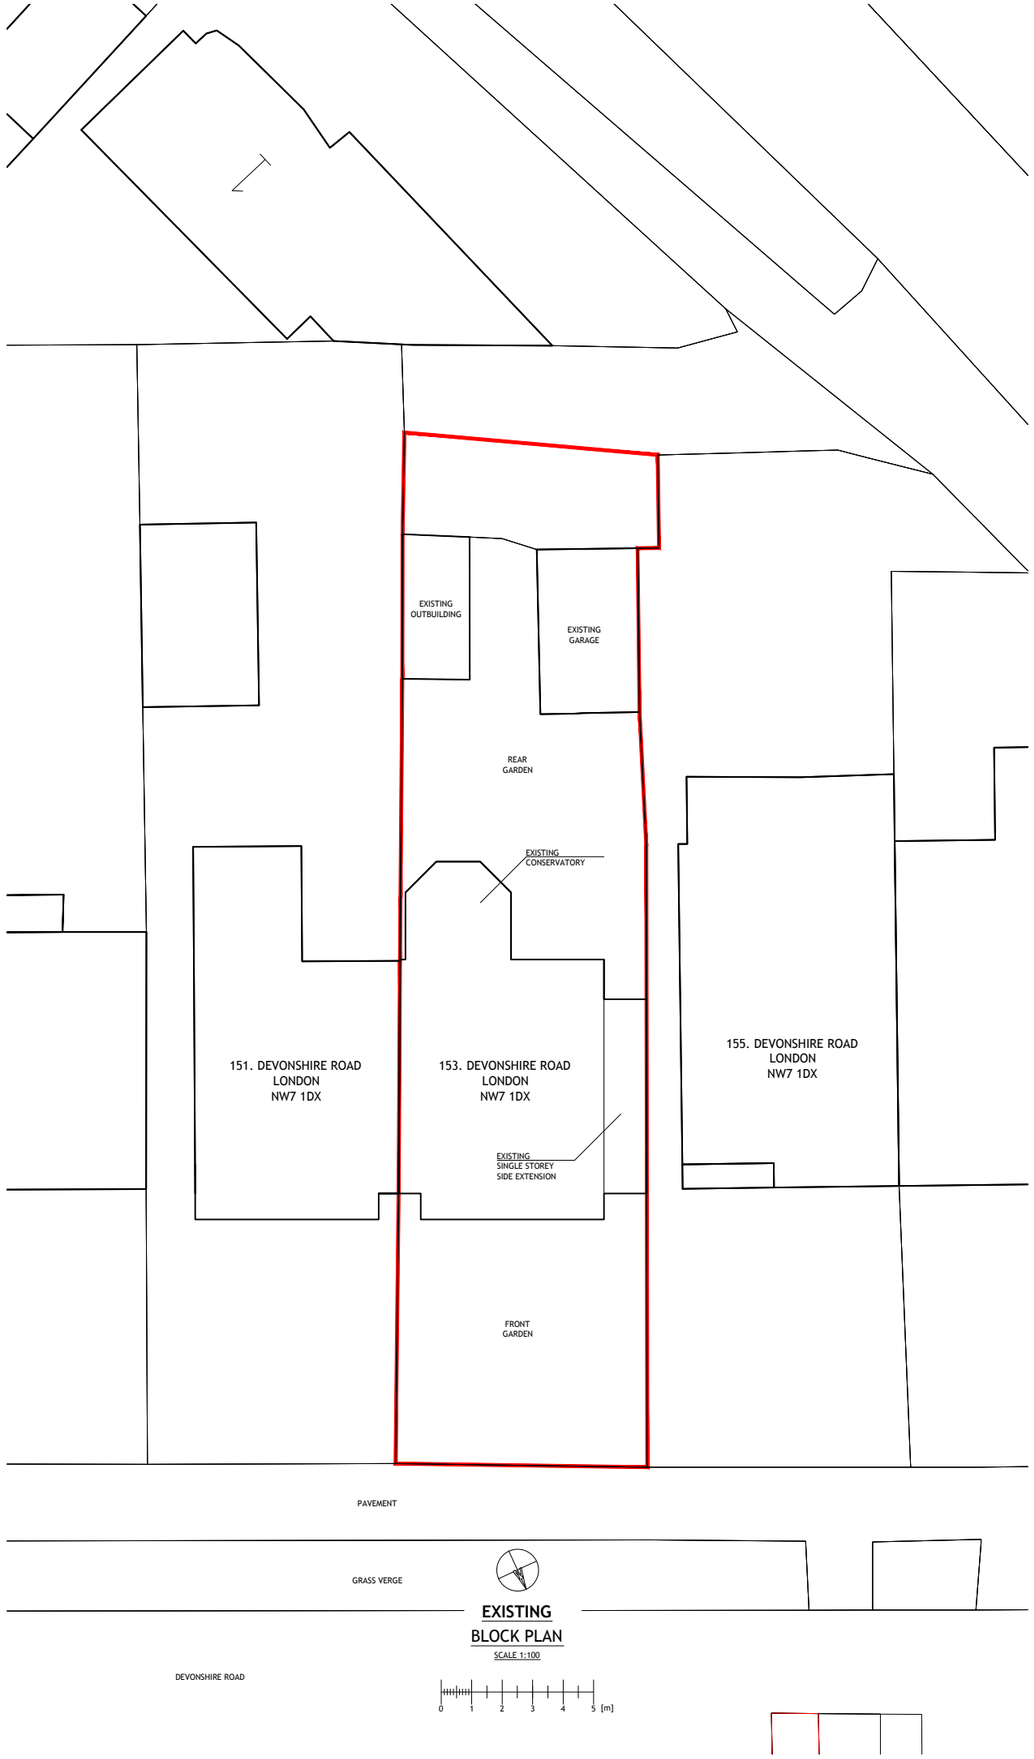

EXISTING

BLOCK PLAN

SCALE 1:100

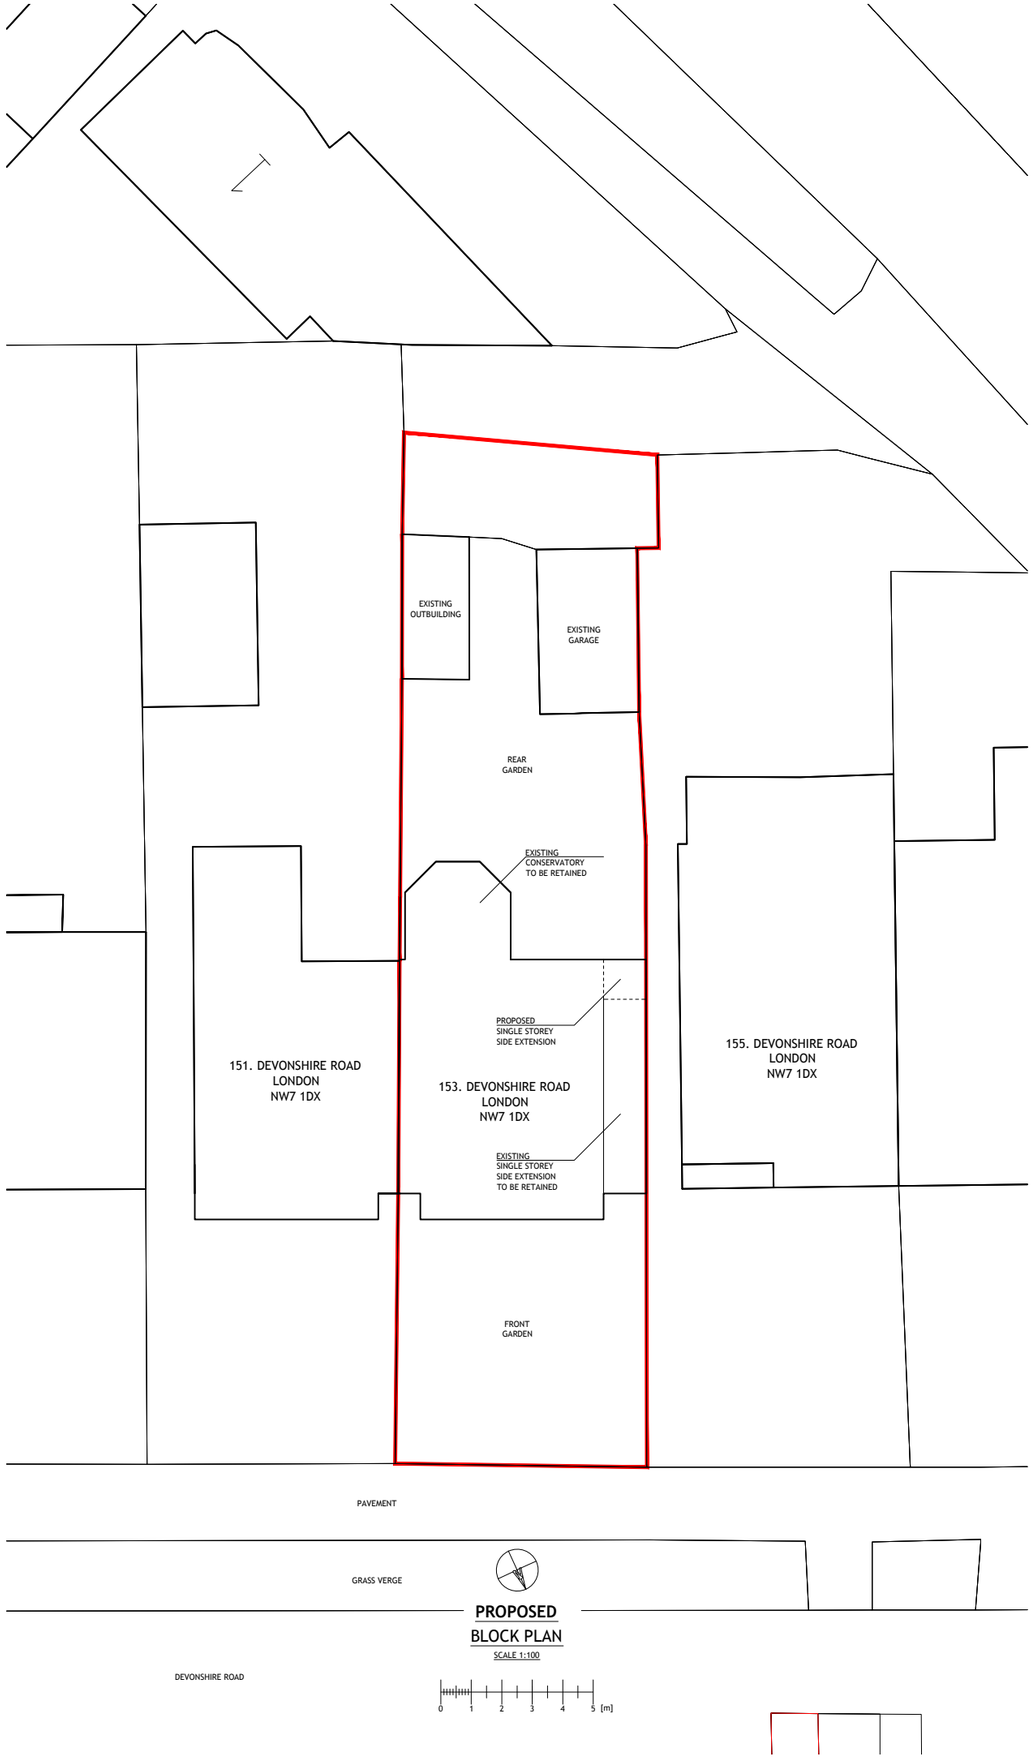

PROPOSED

BLOCK PLAN

SCALE 1:100

NO. DR. INFO
DATE

REVISION

PROJECT

153. DEVONSHIRE ROAD
LONDON
NW7 1DX

CLIENT

T. CLEMENTS & G. ROSENBERG
153. DEVONSHIRE ROAD
LONDON, NW7 1DX

DRAWING TITLE

BLOCK PLAN

SCALE	1:100	1:200
SIZE	A1	A3
JOB NO.	202214	
STAGE	PLANNING	
DWG NO.	202214.P.1011	
REVISION	0	
DATE	29 JUNE 2022	
DRAWN	NL	
CHECKED	MM	

COPYRIGHT © **LAF Architects Ltd**
THIS DRAWING WHICH IS THE PROPERTY OF **LAF Architects Ltd** IS THE SUBJECT OF INTELLECTUAL PROPERTY RIGHTS INCLUDING COPYRIGHT AND DESIGN RIGHTS AND SHALL NOT BE REPRODUCED, LOANED, COPIED OR SUBMITTED TO ANY OTHER PARTY

LAF Architects Ltd
1. MANOR DRIVE · LONDON · N20 0DZ
ph. 020 8361 1619 mob. 078 2583 4596
practice@LAF-Architects.co.uk
LIMITED COMPANY NO 11895527
REGISTERED IN ENGLAND & WALES