ISO A3 - 297mmx420mm

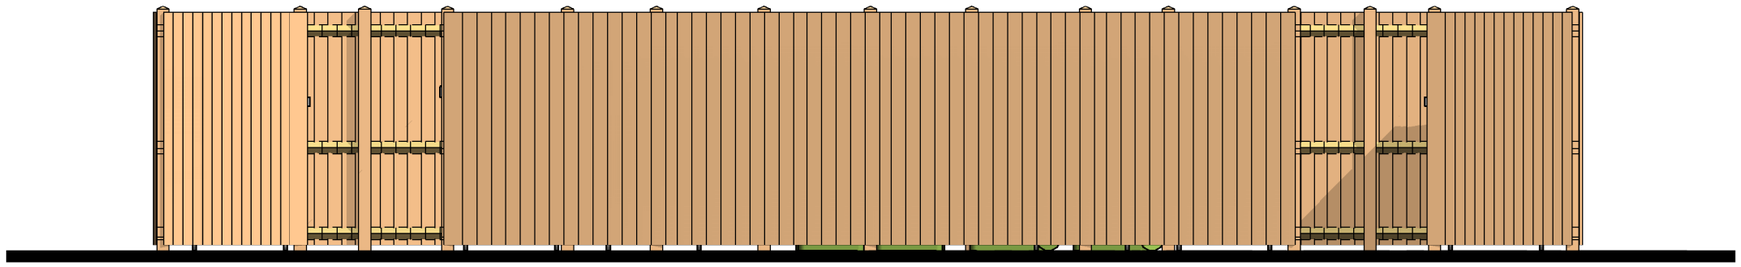

FRONT ELEVATION

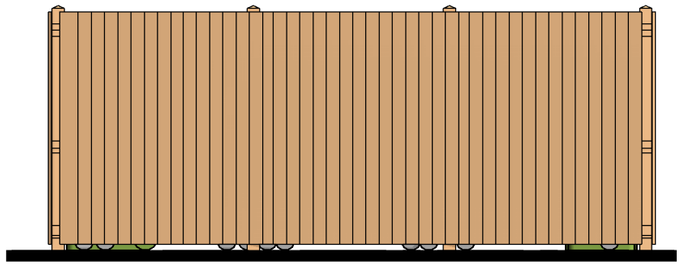

RIGHT ELEVATION

LEFT ELEVATION

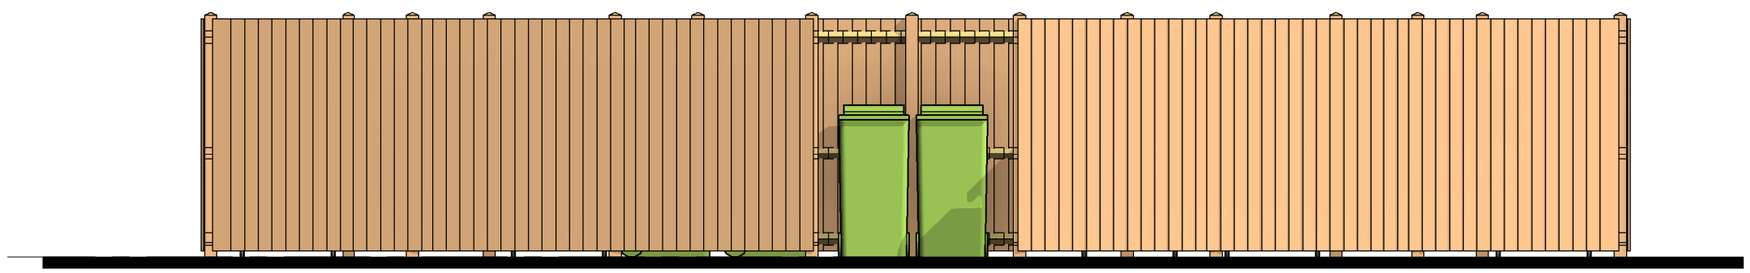

REAR ELEVATION

0 2.5m 5m

SCALE: 1-50

DATE	REVISION	REV	DR	CH
24/04/19	PLANNING ISSUE	P01	NE	NE
26/09/19	BIN TYPES AMENDED	P02	OF	NE
11/02/20	THE REVISION - NMV ISSUE	P03	NE	NE
12/10/21	Building Control comments	P04	NE	NE
01/08/22	Revised Layout	P05	NE	NE

This drawing has been prepared solely for the use of MORRISON CONSTRUCTION and there are no representations of any kind made by THE Architecture + Planning to any party with whom THE Architecture + Planning has not entered into a contract

This drawing must not be used, reproduced or revised without written permission.

This drawing shall not be used for construction purposes until the "CONSTRUCTION" status appears under the Sheet Status.

Constructors must only work to figured dimensions which are to be checked on site. Do not scale from hard copy drawings

THE ARCHITECTURE + PLANNING
Thain Harrington Edward

3 Bon Accord Crescent, Aberdeen, AB11 6XH

Tel: 01224 586 277
email: info@THE-co.uk
web site: THE-ap.co.uk

©THAIN HARRINGTON EDWARD CHARTERED ARCHITECTS AND TOWN PLANNING CONSULTANCY LTD.

Drawn	Date
OF	03/19
Checked	Date
NE	

Project Name
Knight Property Group, Deveron Road, Huntly

Drawing Title
GA ELEVATIONS
BIN ENCLOSURE TYPE 1

Scale
1 : 50@ A3

Sheet Status
S4 - FOR APPROVALS

Project No.
IAAB-19-0005

Drawing No.
DEV-THE-Z1-00-DR-A-00101

Rev.
P05