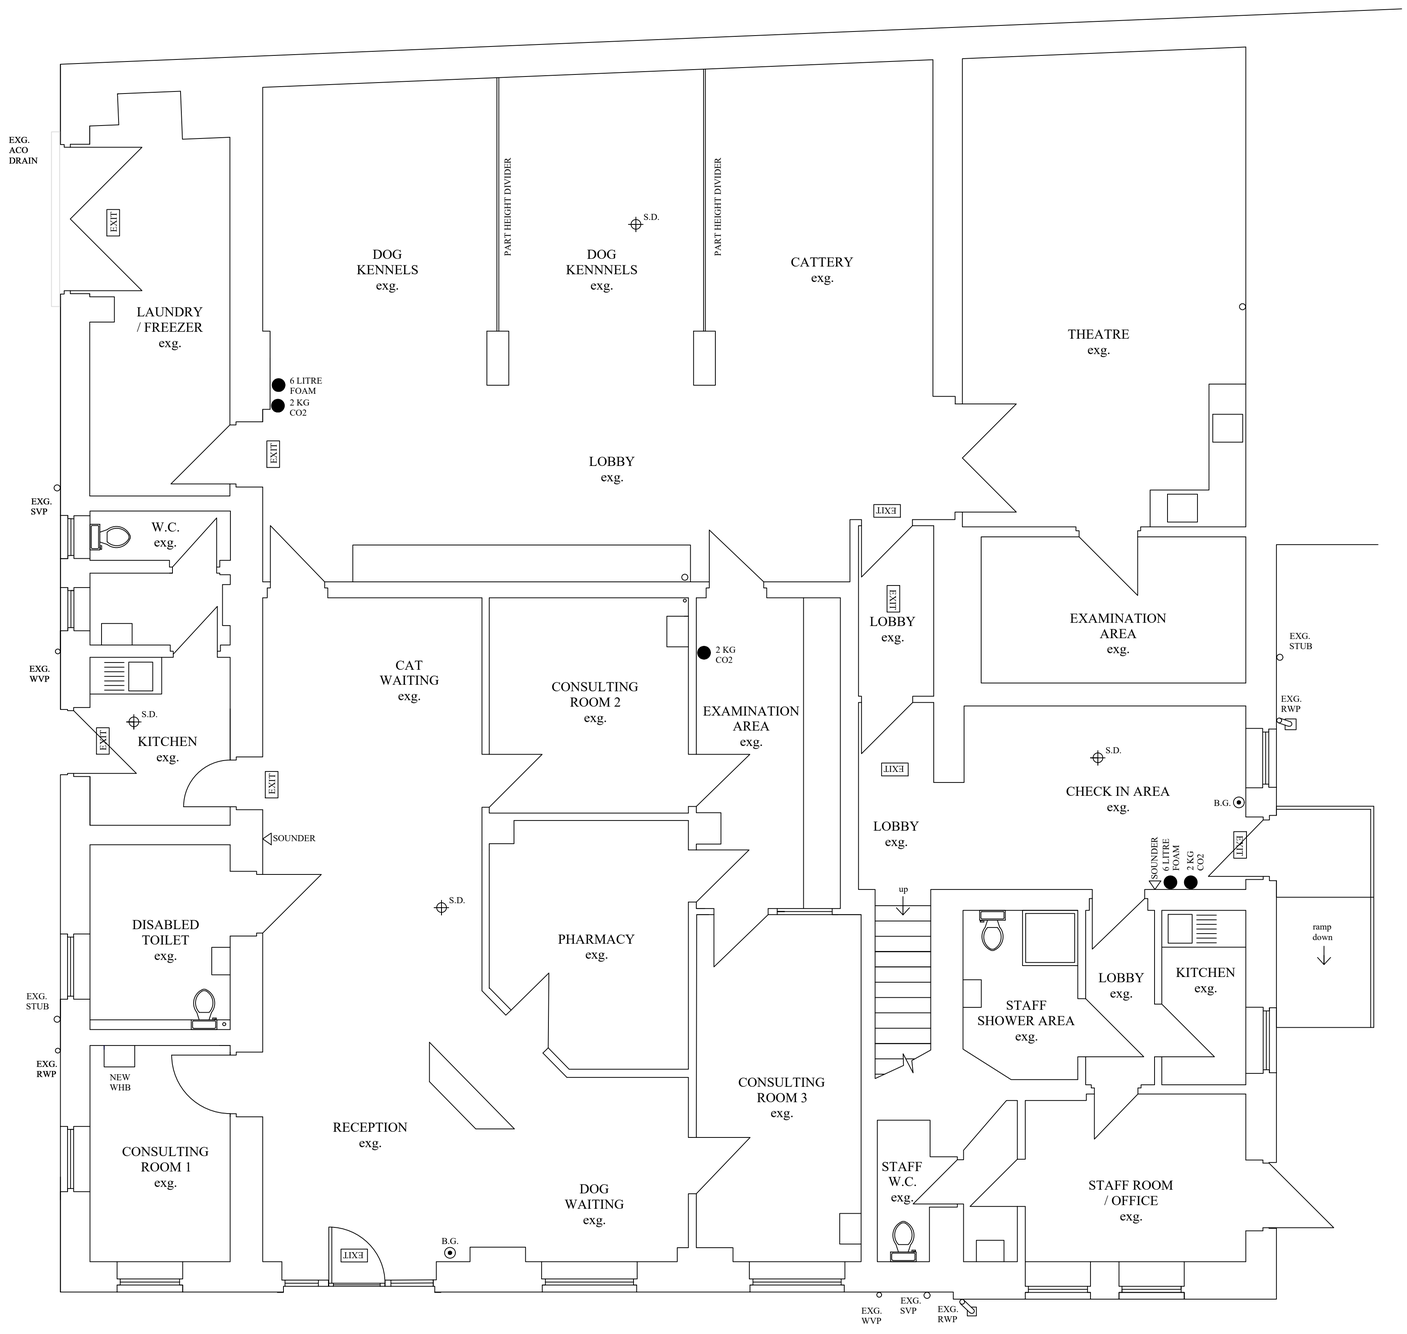

GROUND FLOOR PLAN AS EXISTING

FRONT ELEVATION AS EXISTING

B.G. DENOTES EXISTING MANUAL BREAK GLASS POINT

S.D. DENOTES EXISTING SMOKE DETECTOR

EXIT DENOTES EXISTING EXIT BOX SIGN

DENOTES EXISTING FIRE EXTINGUISHERS

DENOTES EXISTING FIRE EXTINGUISHERS

PLAN AND FRONT ELEVATION AS EXISTING

Project

ALTERATIONS TO INSTALL NEW SHOPFRONT AT
5 LANGDYKESIDE
LESMAHAGOW
LANARK
ML11 0EY

Client

CLYDE VET GROUP

Date	Scale	Drg.Num.
APRIL '22	1 : 50	2472 / PL / 01

Planning & Building Design Ltd.
24 West Nicolson Street
Edinburgh
EH8 9DA

Tel. 0131 662 8430
Fax. 0131 662 8431