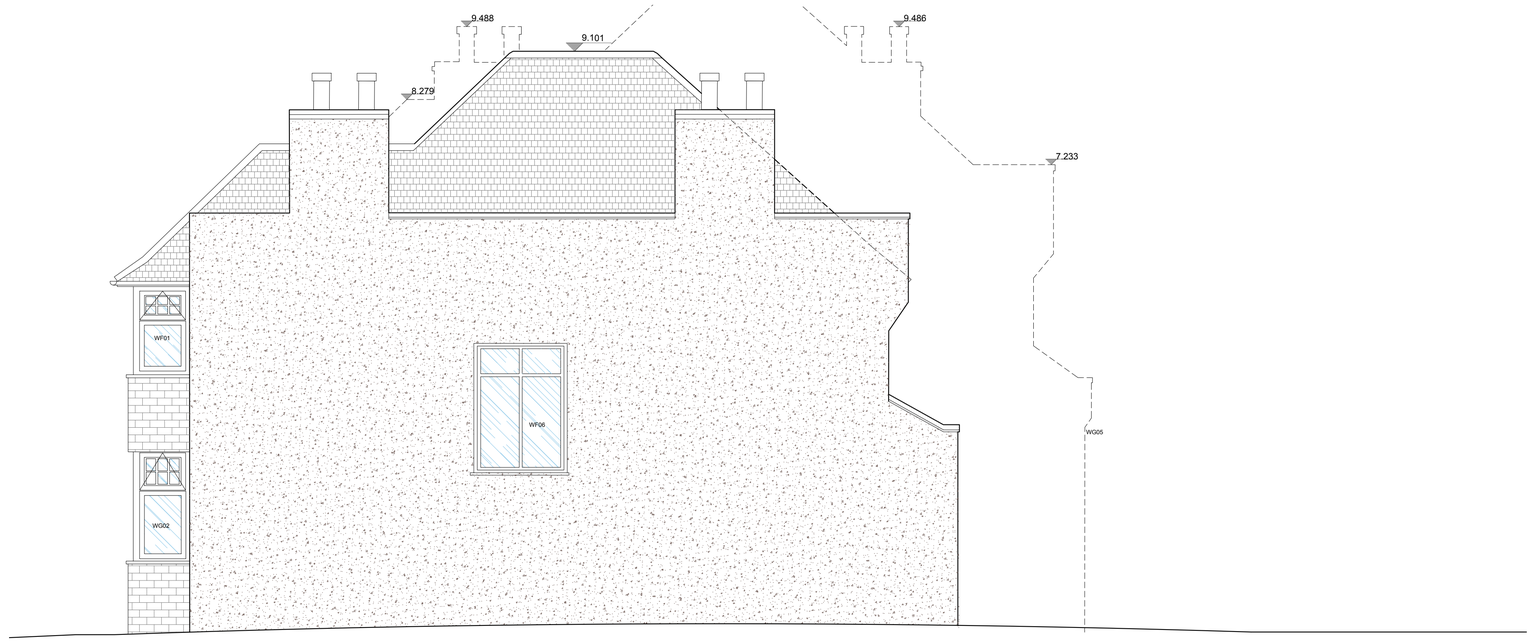

EXISTING RIGHT SIDE ELEVATION
SCALE 1:50 @A1

1:50 0 5 [m]

Proposal
Rear Dormer to new Bedroom.
Window matching with Existing.
Clay Tiles matching with Existing.

Proposal
Side Dormer to increase head-height for the insertion of the staircase.
Obscure glazed and non-opening window.
Zinc roof to dormer.

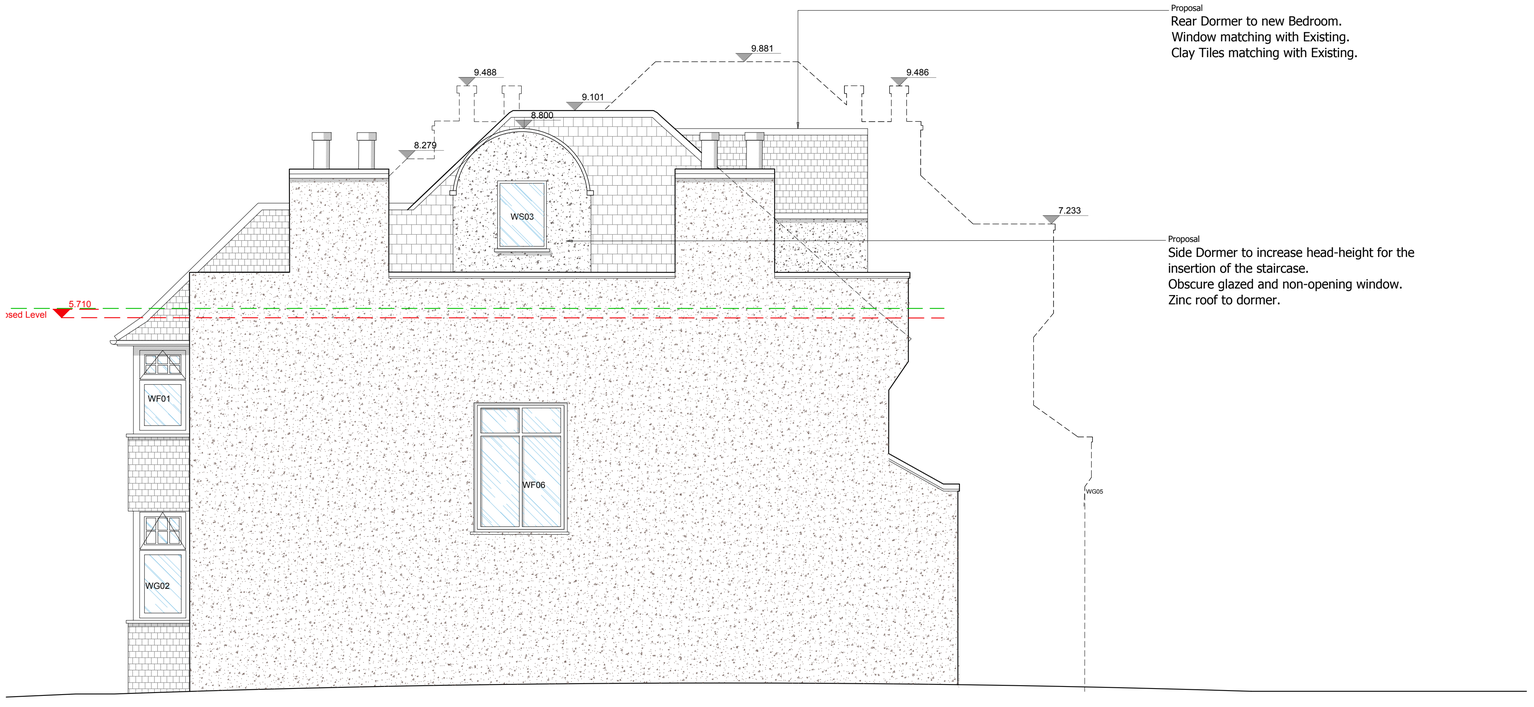

PROPOSED RIGHT SIDE ELEVATION
SCALE 1:50 @A1

1:50 0 5 [m]

NOTES:

1. THIS DRAWING IS TO BE READ IN CONJUNCTION WITH ALL RELEVANT ARCHITECTS AND ENGINEERS DRAWINGS DETAILS AND SPECIFICATION.
2. SETTING OUT TO BE THE RESPONSIBILITY OF THE CONTRACTOR, ALL DIMENSIONS TO BE CHECKED ON SITE PRIOR TO COMMENCEMENT OF WORK AND ANY DISCREPANCIES TO BE NOTIFIED TO THE ARCHITECT.
3. ALL VARIATIONS IN ASSUMED STRUCTURE TO BE NOTIFIED TO THE ENGINEER.
4. ALL DIMENSIONS TO BE CHECKED ON SITE.
5. ALL DIMENSIONS TO BE CHECKED AND CONFIRMED ON SITE.
6. ALL DISCREPANCIES ARE TO BE REPORTED TO AND RESOLVED BY THE ARCHITECTS BEFORE WORKS ARE COMMENCED.
7. THIS DRAWING IS NOT TO BE SCALED.
8. ALL WORK AND MATERIALS TO BE IN ACCORDANCE WITH THE BUILDING REGULATION DEPARTMENT AND TO COMPLY WITH ALL RELEVANT CODES OF PRACTICE AND BRITISH STANDARD.

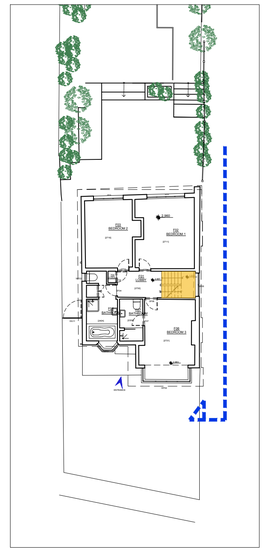

	LEGEND
	FLOOR FINISHES
FL-T	FLOOR TILES
FL-W	FLOOR WOOD
FL-C	FLOOR CARPET
	WALL FINISHES
W-P	PLASTERBOARD PAINTED
W-B	LONDON BRICK
W-C	CONCRETE WINDOW CILL
W-R	RENDERED WALL
	CEILING FINISHES
C-P	PLASTERBOARD PAINTED
	OTHERS
R-T	ROOF TILES
AL	ALUMINUM POWDER COATED

REV. NO.	DESCRIPTION TO REVISION	REV. BY	DATE
TEXT	TEXT	TEXT	TEXT
TEXT	TEXT	TEXT	TEXT
TEXT	TEXT	TEXT	TEXT
TEXT	TEXT	TEXT	TEXT
TEXT	TEXT	TEXT	TEXT
TEXT	TEXT	TEXT	TEXT
TEXT	TEXT	TEXT	TEXT
TEXT	TEXT	TEXT	TEXT
TEXT	TEXT	TEXT	TEXT
TEXT	TEXT	TEXT	TEXT

ADMERLIN DESIGN STUDIO
88 MILL LANE
LONDON NW6 1NL
T: 0203 011 0449
E: info@admerlin.com
F: admerlin.com

RIBA

CUSTOMER: MR. & MRS. PIERREL

PROJECT: ADM2521 - 41 OAKHURST AVENUE, BARNET, LONDON, EN4 8DL

PLANNING - LOFT

PROJECT PORTION: RIGHT SIDE ELEVATION

S302-00 REV.

CHECKED PROP.	APPROVED PROP.	CLIENT APPR.	ENGINEER APPR.
09.06.2022			

DRAWN BY:	SCALE	REFERENCE TO:	PAPER SIZE
MN	1:50		A1