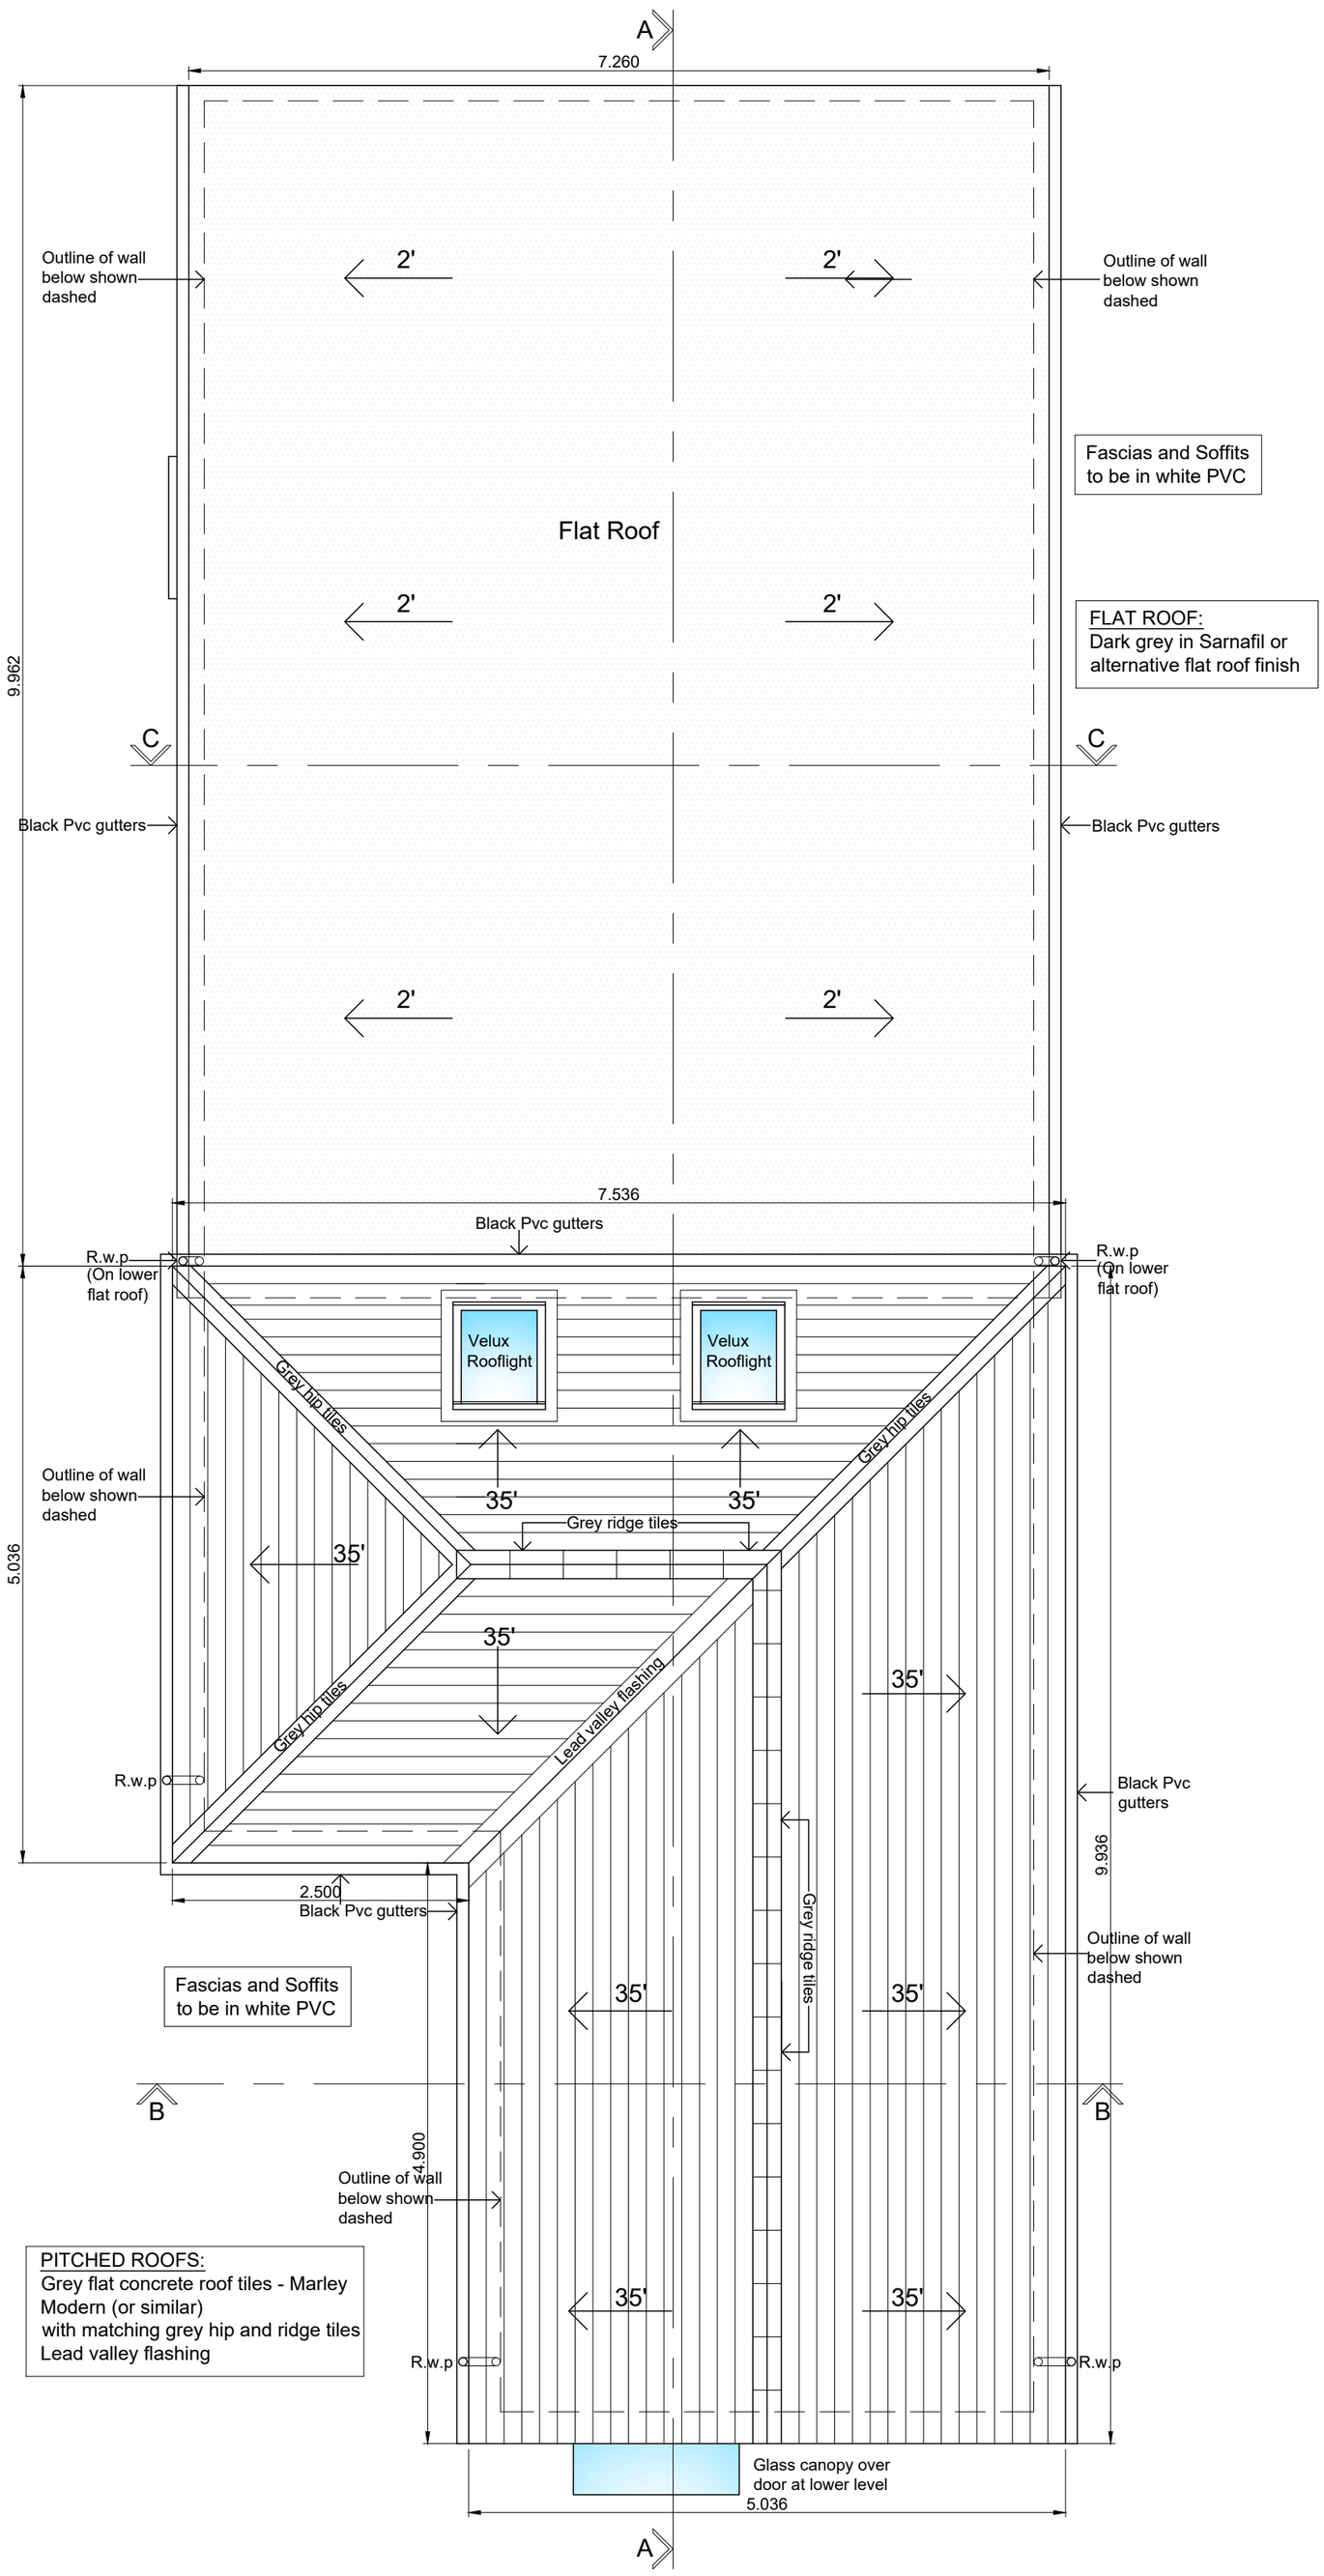

PROPOSED ROOF PLAN

SCALE 1:50 @ A2

0 1 2 3 4 5

Proposed Replacement Shop Unit

Port Paper Shop, Elphinstone Road, Port Elphinstone, Inverurie, AB51 3RN

for: H.M. Singh Enterprises

Proposed Roof Plan

project:	drawing:	revision:			
D99	39	B	A	First issue	26/7/22
			B	General update	9/8/22

date: July 2022

status: Planning

ref: D99-PL-r1

DEEMOUNT DESIGN
ARCHITECTURE & INTERIORS

Tel: 01224 443131 info@deemountdesign.co.uk www.deemountdesign.co.uk

Deemount Design, 12 Deemount Road, Ferryhill, Aberdeen, AB11 7TJ

© This drawing is the sole copyright of Deemount Design Ltd. and should not be copied or reproduced without prior permission. Deemount Design Ltd. registered in Scotland 563290