THIS DRAWING IS COPYRIGHT AND MUST NOT BE REISSUED, LOANED OR COPIED WITHOUT THE WRITTEN CONSENT. ALL DIMENSIONS MUST BE CHECKED ON SITE BEFORE PROCEEDING AND ANY DISCREPANCIES NOTIFIED IMMEDIATELY.

ALL DRAWINGS TO BE READ IN CONJUNCTION WITH CONSULTANT STRUCTURAL ENGINEERS, MECHANICAL & ELECTRICAL CONSULTANTS, ACOUSTIC ENGINEERS, ENERGY CONSULTANTS, ETC. DESIGN CAL. SHEETS, SPECIFICATIONS AND DRAWINGS PLUS ANY ACCOMPANYING PRODUCT LITERATURE, ACCREDITED DETAILS, ETC.

0 A1 SHEET 10

SHEET SIZE CHECK. WHEN PRINTED TO THE CORRECT SIZE THIS LINE SHOULD BE 10cm LONG (A1 SIZE DRAWING)

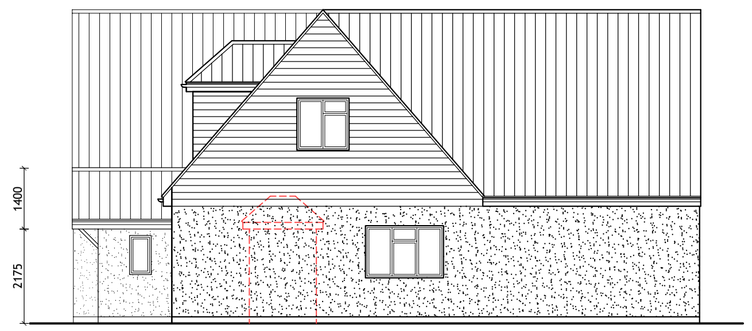

Proposed Side Elevation

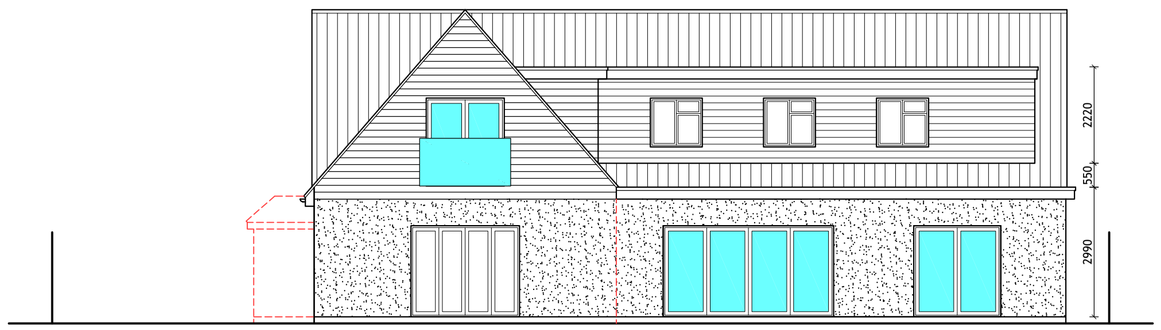

Proposed Rear Elevation

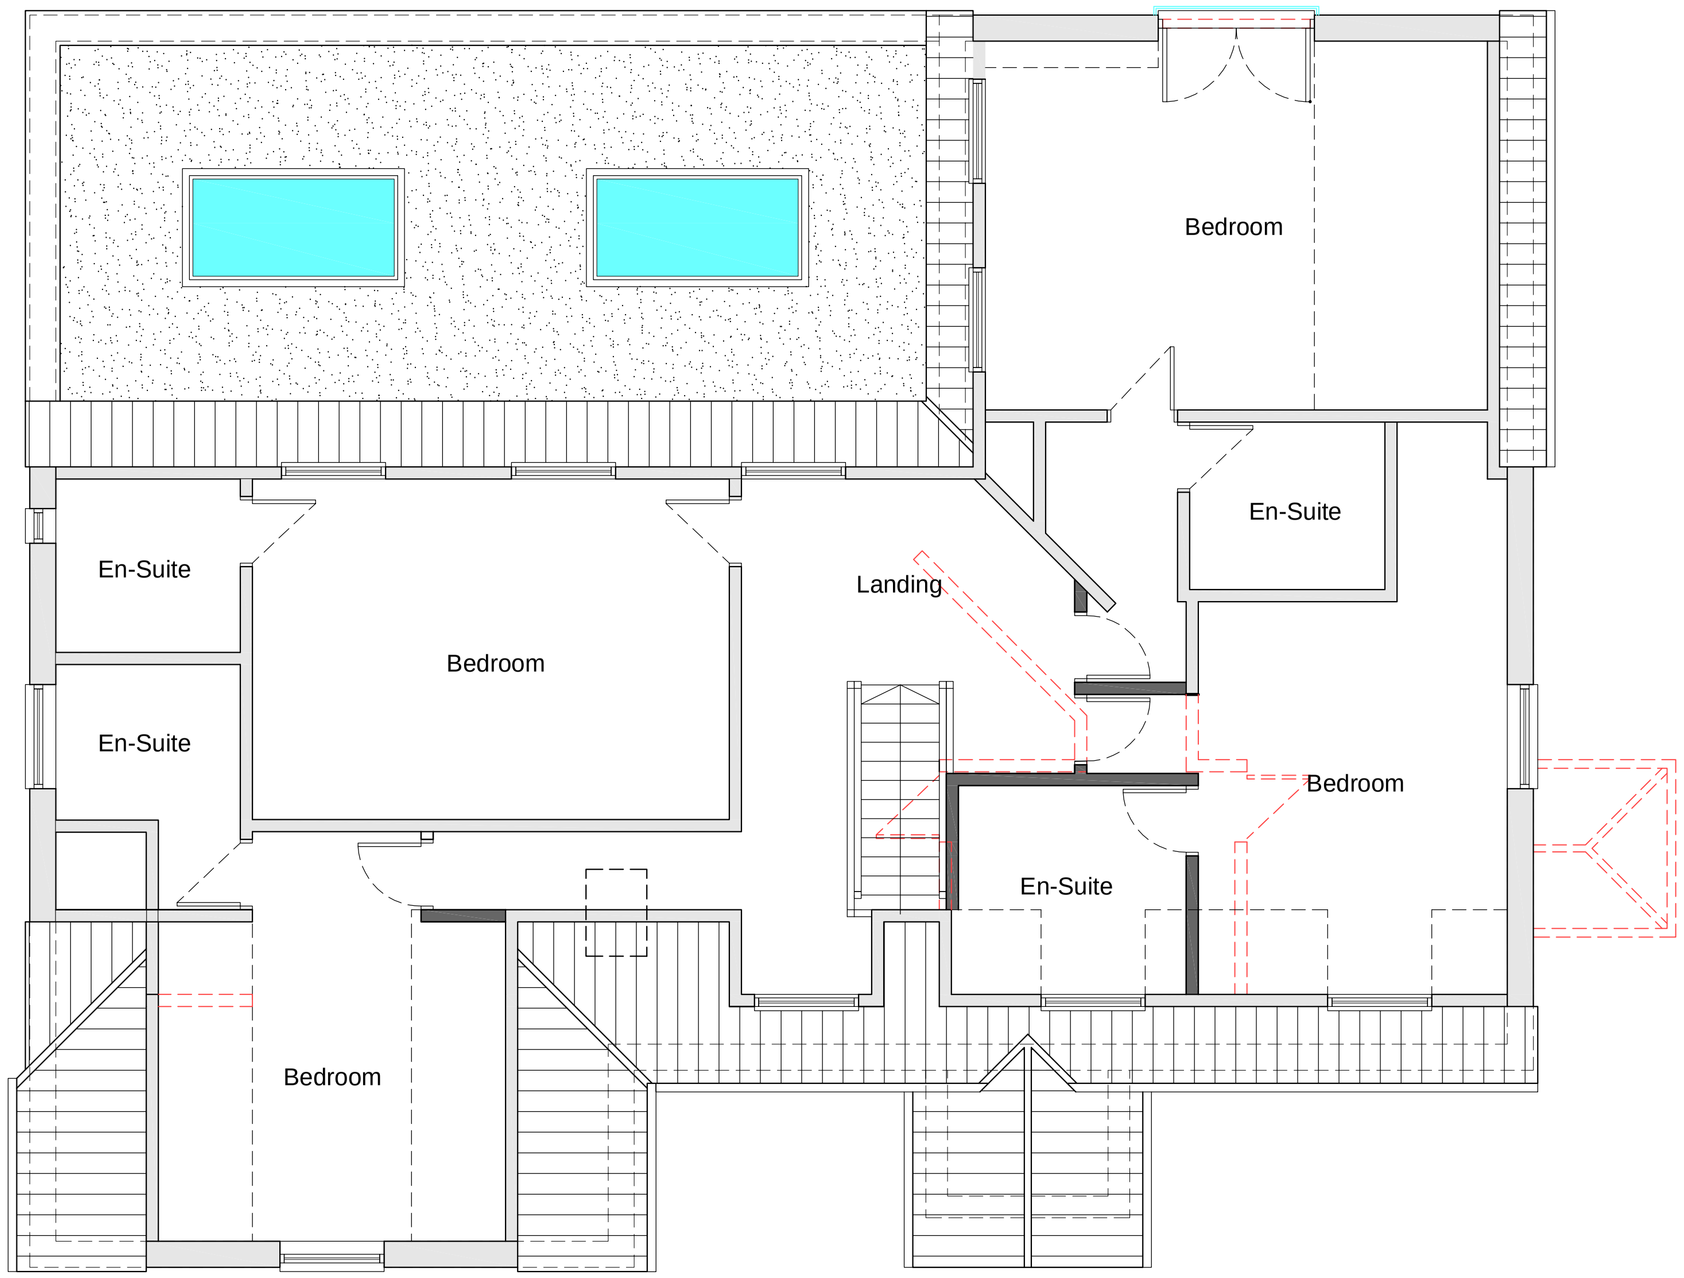

Proposed First Floor Plan @ 1:50

0 1 2 3 4 5

Scale in metres
1:50

Proposed Block Plan @ 1:250

0 5 10 15 20

Scale in metres

Rev	Amendment	Date

PLANNING

Client

Mr & Mrs Wraight

Project

Holly Lodge
Church Road, Ramsden Heath
Essex, CM11 1RR

Title

Proposed Floor Plans, Elevations and Block Plan

Dwg. no:	Rev:
22-038-04	

Scale:	Drawn:	Date:
@ A1	KJL	July 22

Architecture-A1 Ltd
T: 01277 295211
E: info@architecture-a1.co.uk
www.architecture-a1.co.uk