Copyright reserved to WH Architects Ltd

Figured dimensions only are to be used.Contractor must verify all dimensions on site before commencing any work. Any discrepancies must be brought to the attention of the architect.

0 5 10 20 50 100
Metres

N

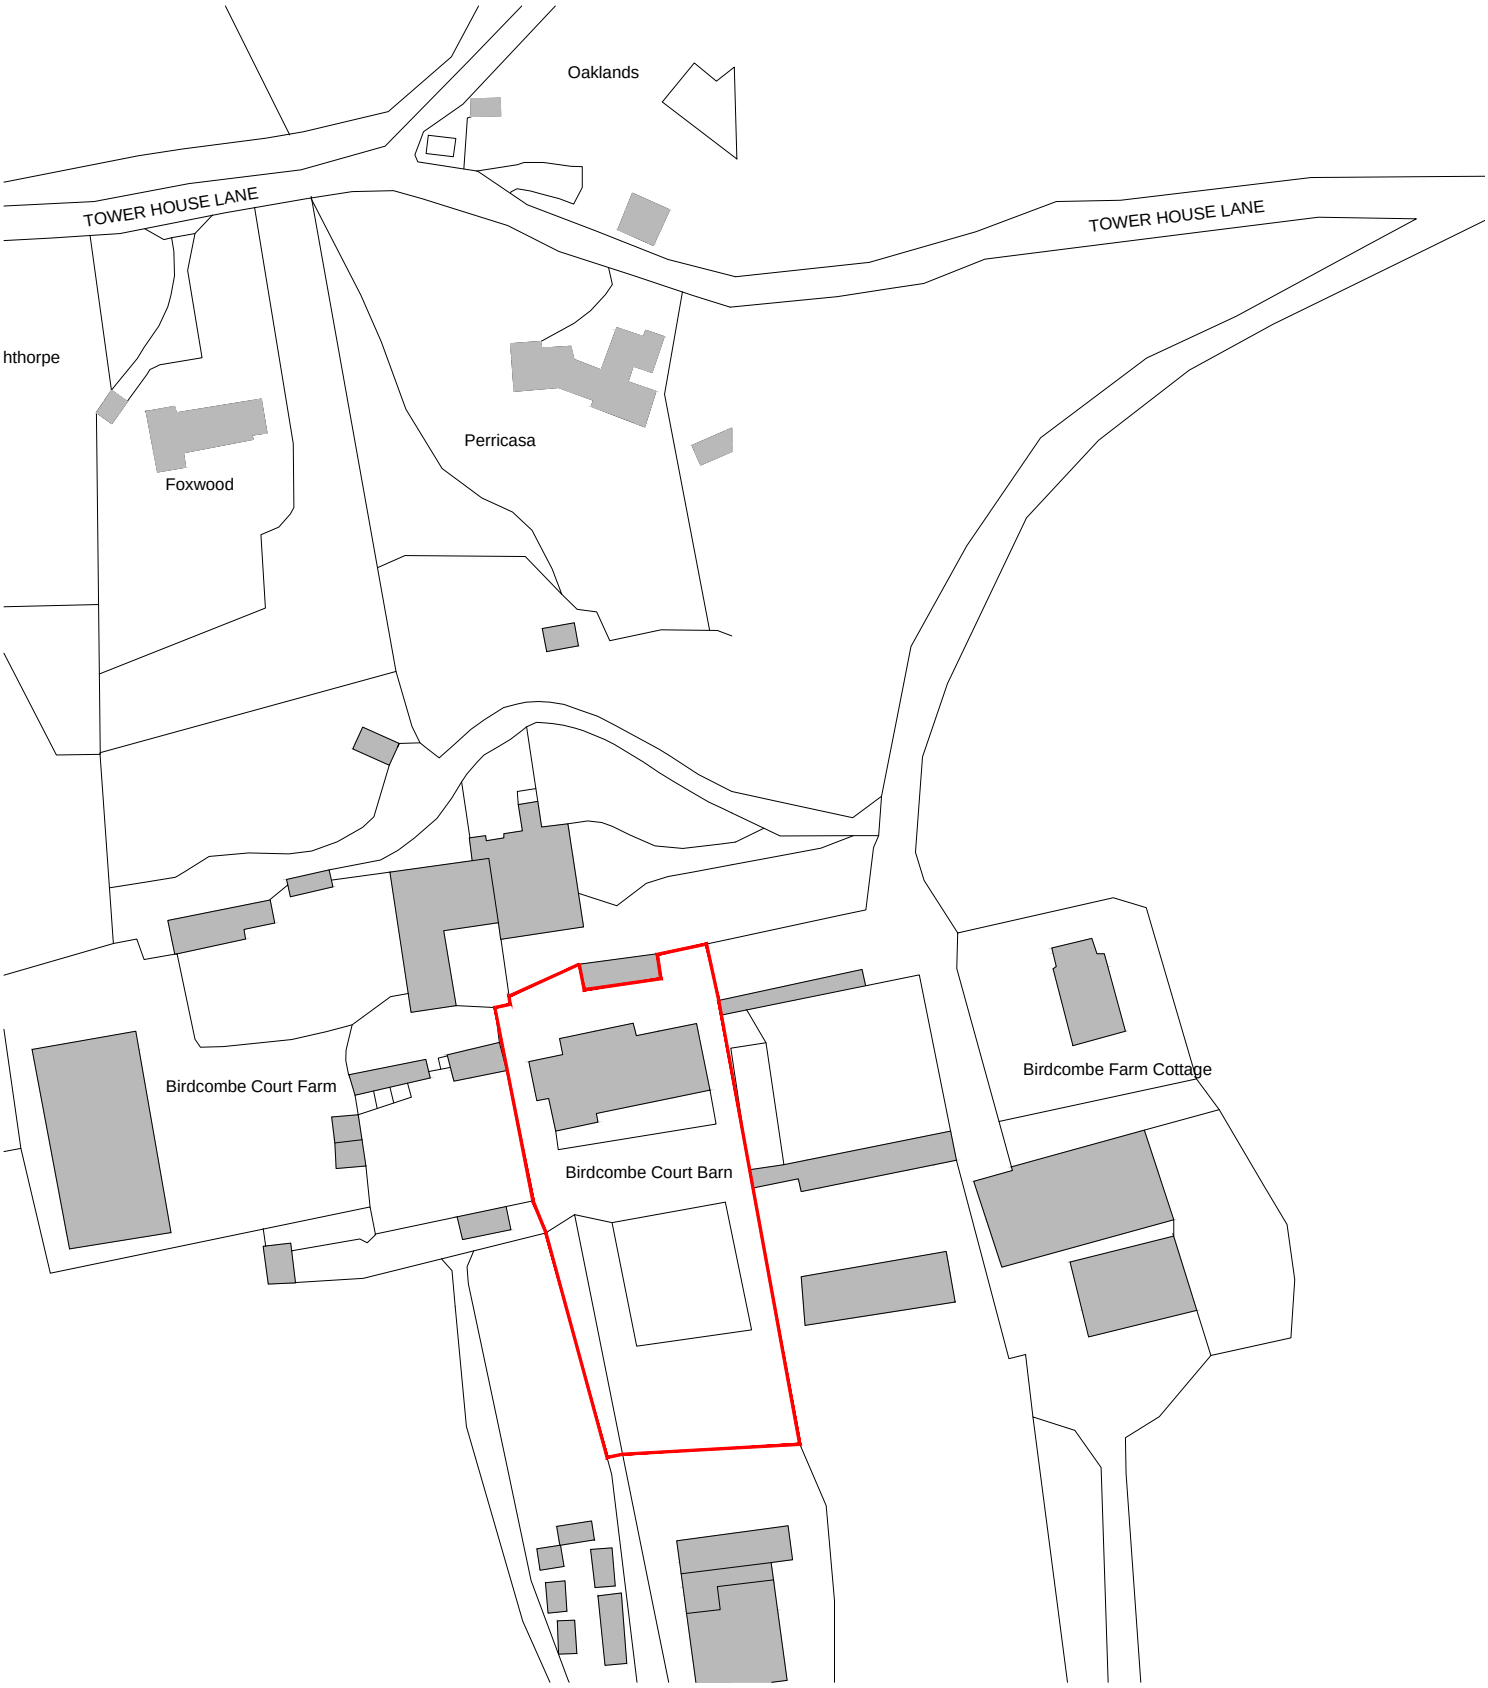

Revisions

Drawn by	HP	Checked by	HP

Status: PLANNING

Ref: 1397-21 / SLP

W.H.ARCHITECTS LTD
Bookbinder House, 1 Kingsdown Parade
Bristol, BS65UD
0117 973 5690
www.wharchitects.co.uk

Project: Birdcombe Court Barn, Wraxall

Drawing: Site Location Plan

Date: July 2022

Scale: 1:1250@A4