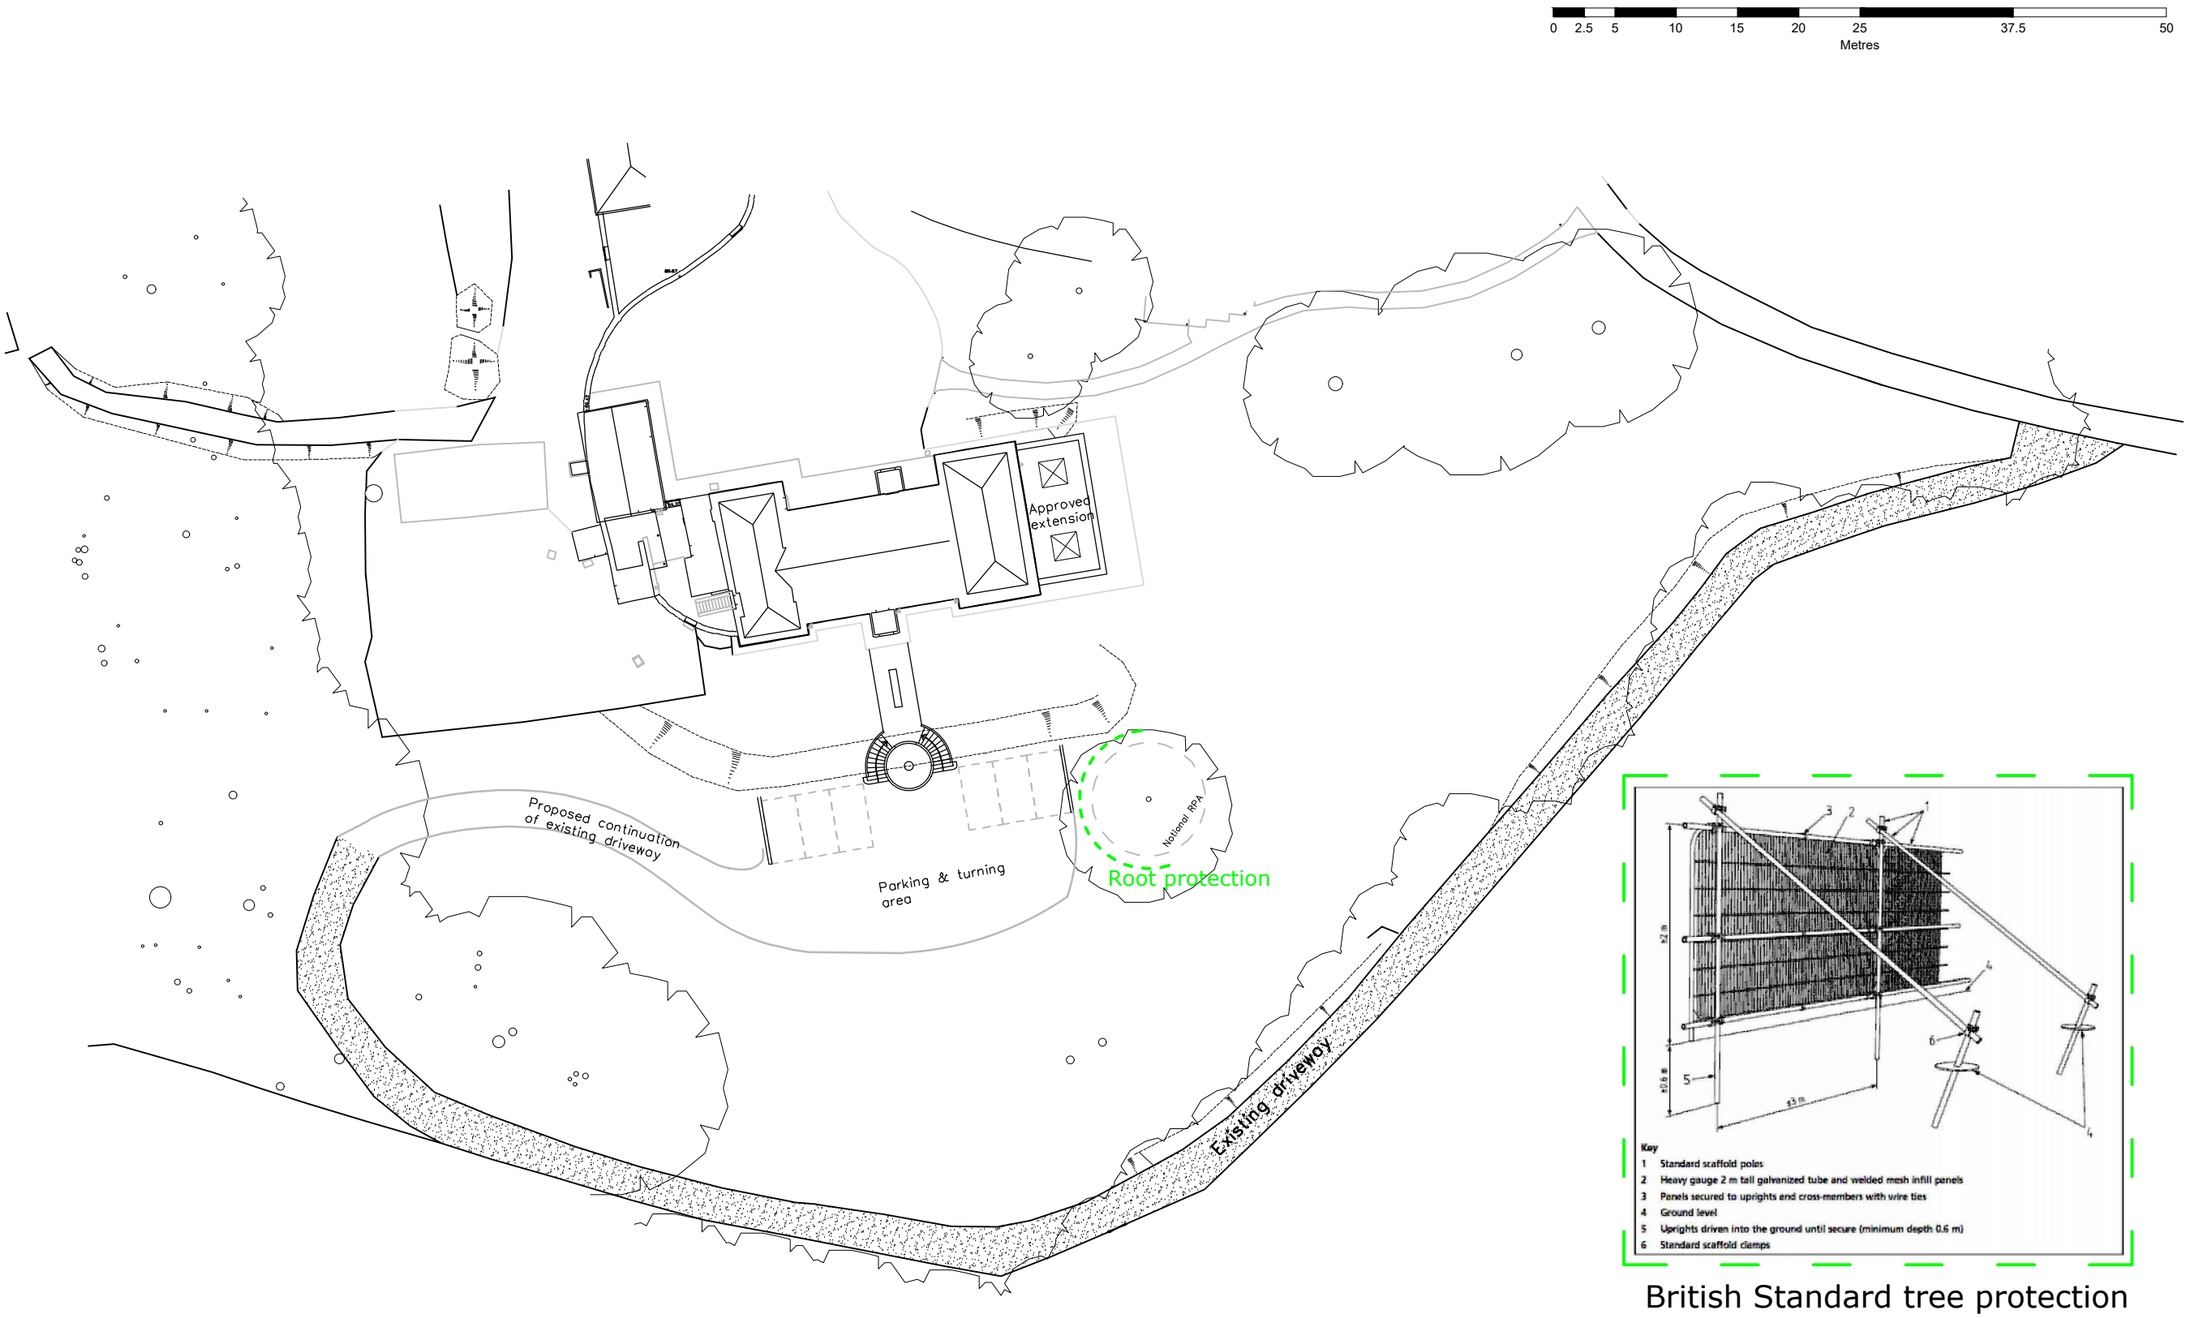

British Standard tree protection

date drawn	project	drg	scale	
Jul'22	Weston Lodge Weston-in-Gordano	Landscaping - Site/Block Plan Proposed	1:500 @A3	101A