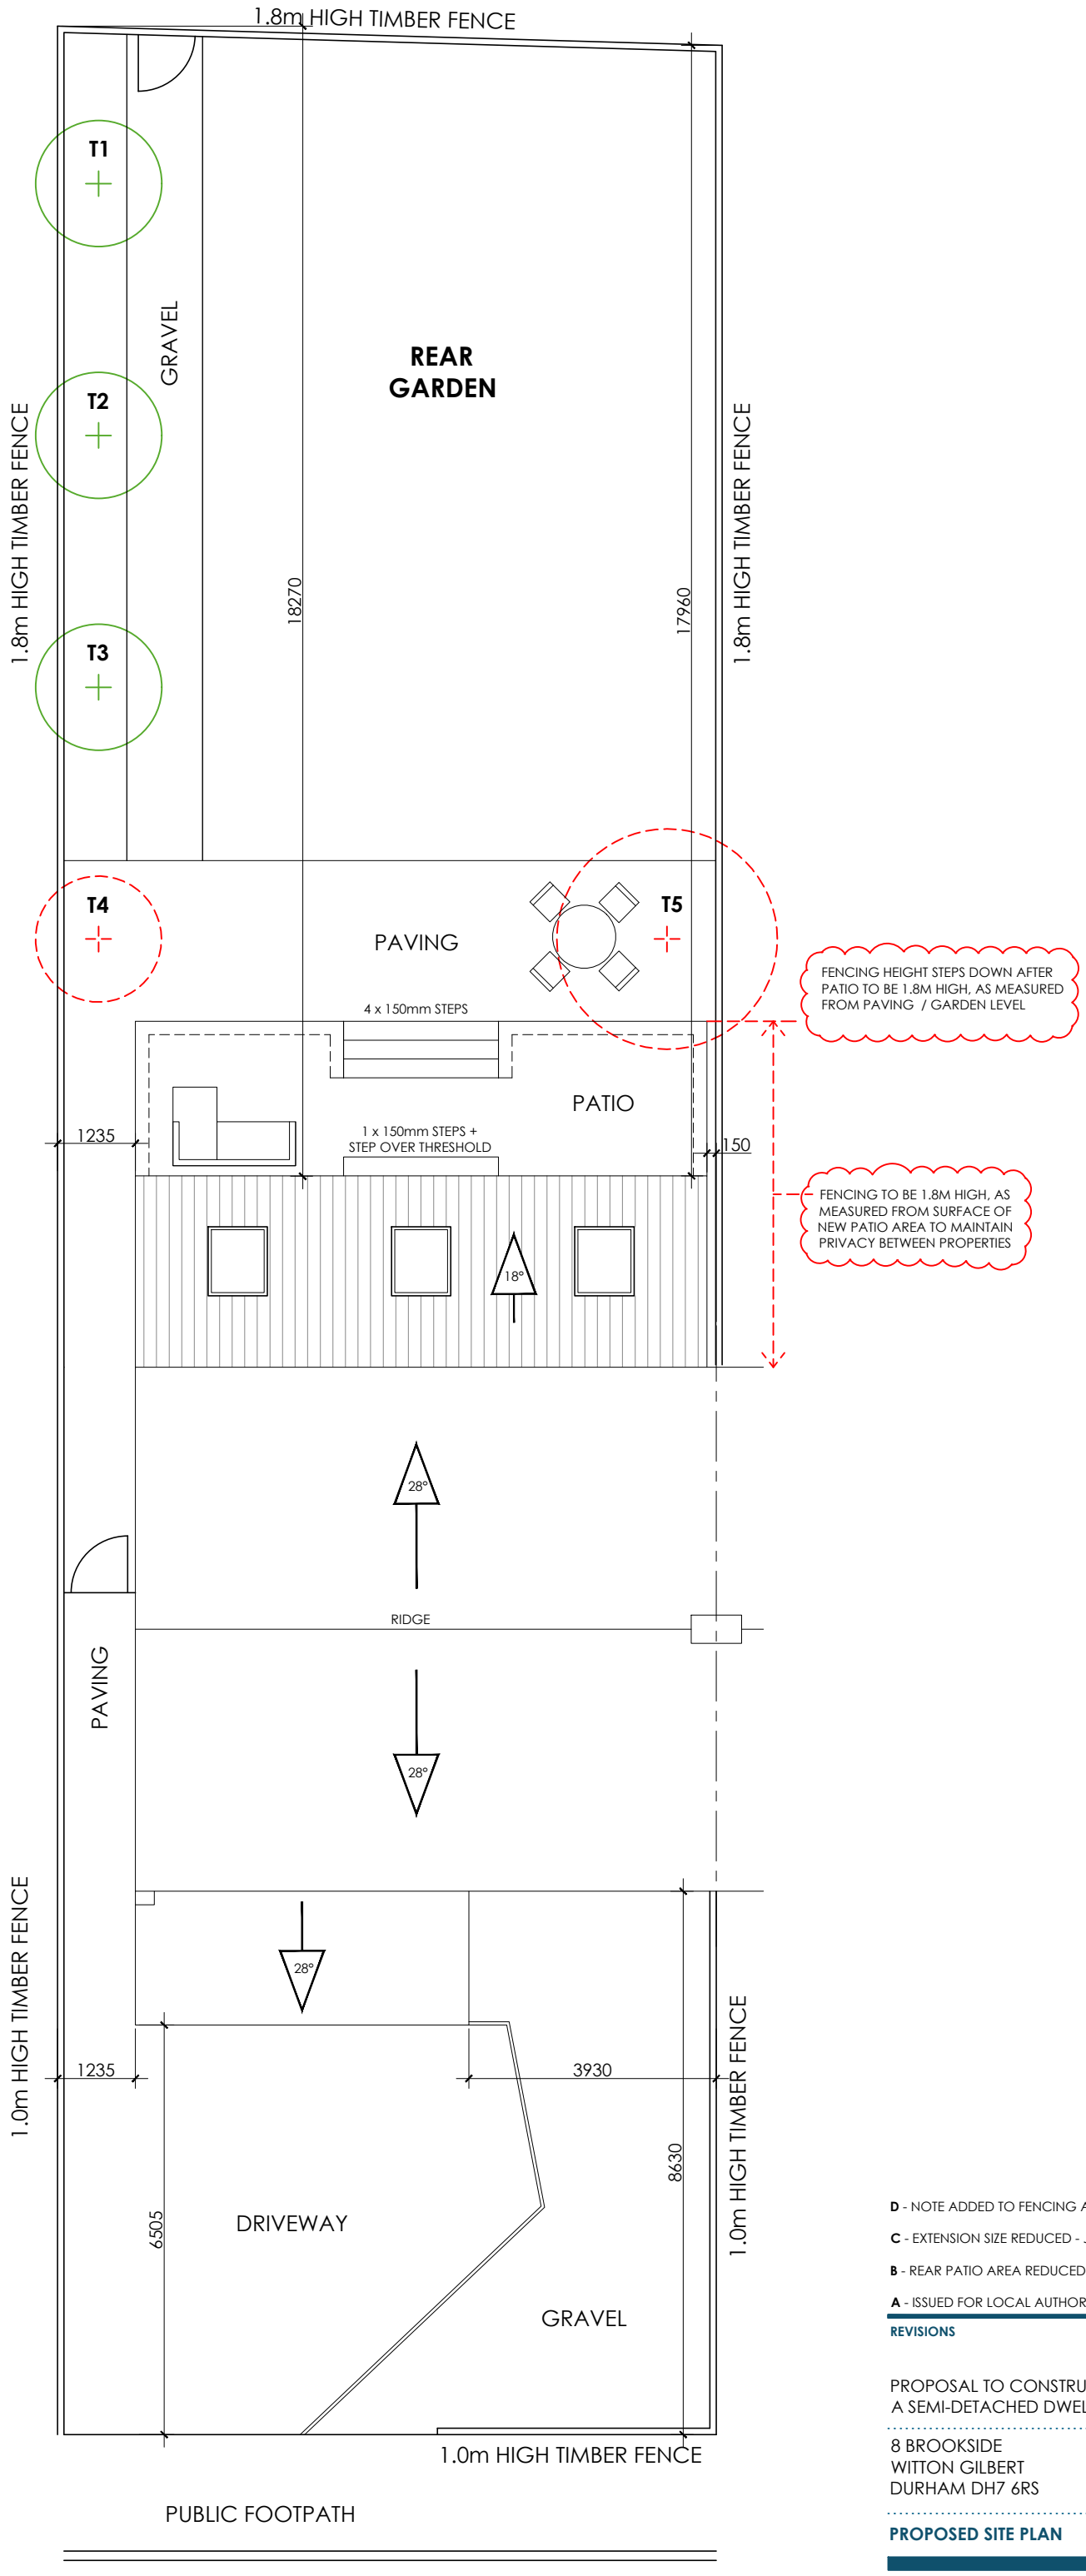

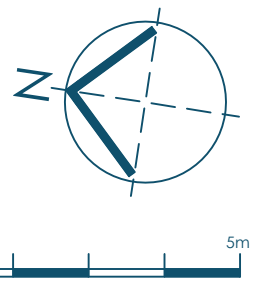

EXISTING TREE TO BE RETAINED

EXISTING TREE TO BE REMOVED

D - NOTE ADDED TO FENCING ADJACENT NEW PATIO - AUG 2022

C - EXTENSION SIZE REDUCED - JUN 2022

B - REAR PATIO AREA REDUCED IN SIZE & LOWERED - MAR 2022

A - ISSUED FOR LOCAL AUTHORITY APPROVALS - DEC 2021

REVISIONS

PROPOSAL TO CONSTRUCT A NEW SINGLE STOREY REAR EXTENSION TO A SEMI-DETACHED DWELLING

8 BROOKSIDE
WITTON GILBERT
DURHAM DH7 6RS

SHEET SIZE	A3
SCALE	1:100
DATE	DEC 2021
REVISION	D

PROPOSED SITE PLAN