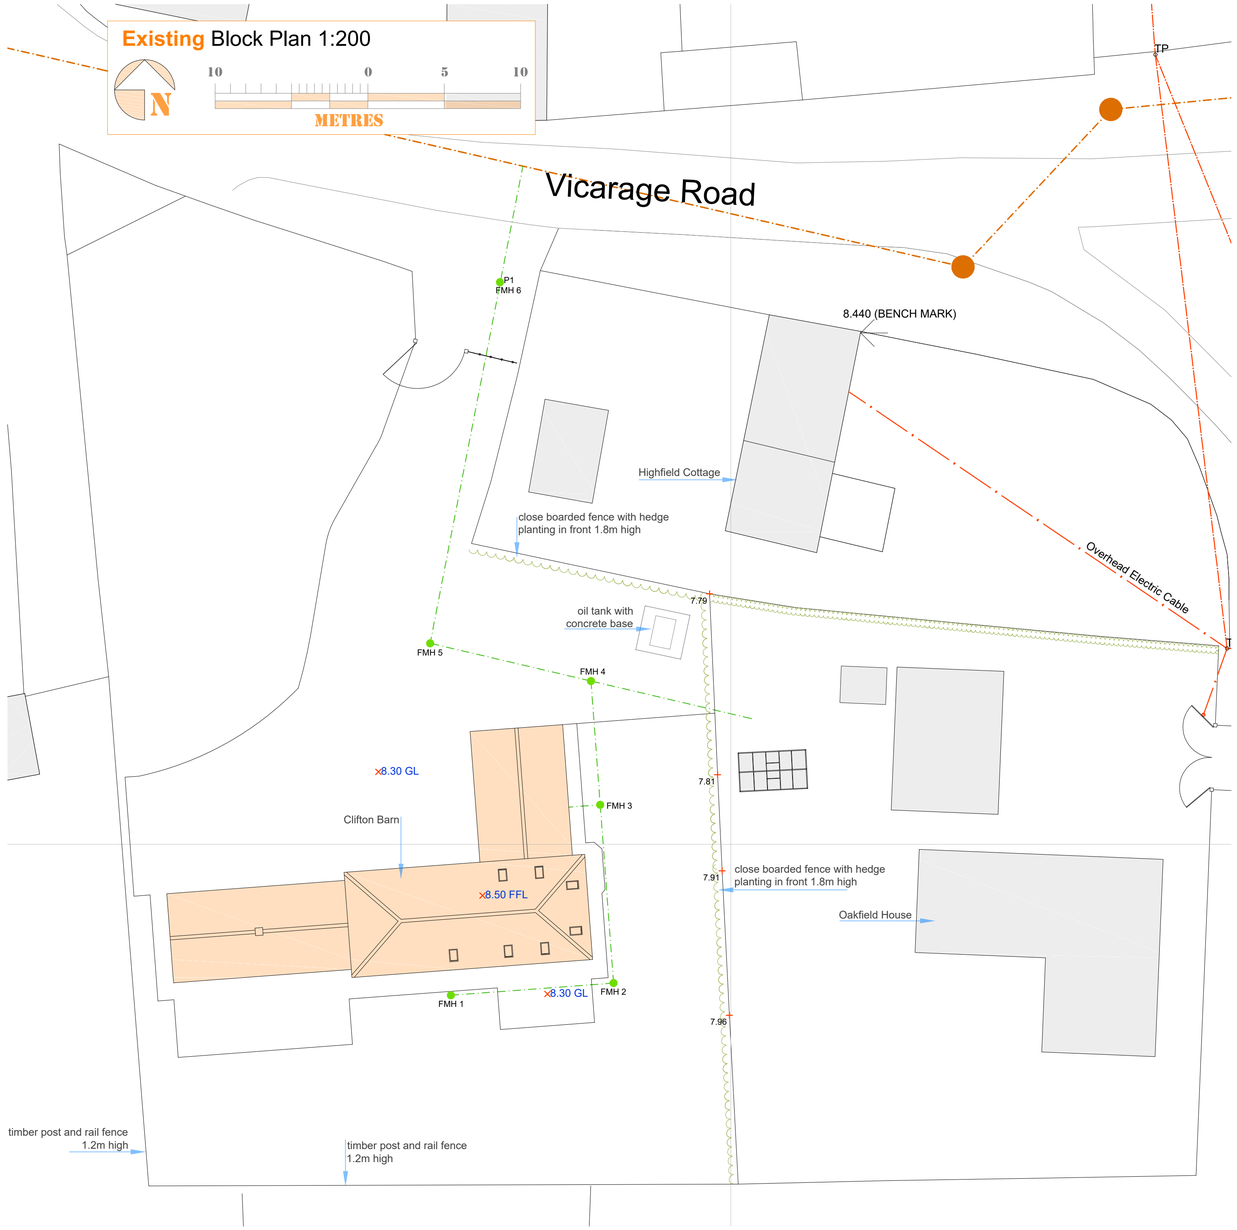

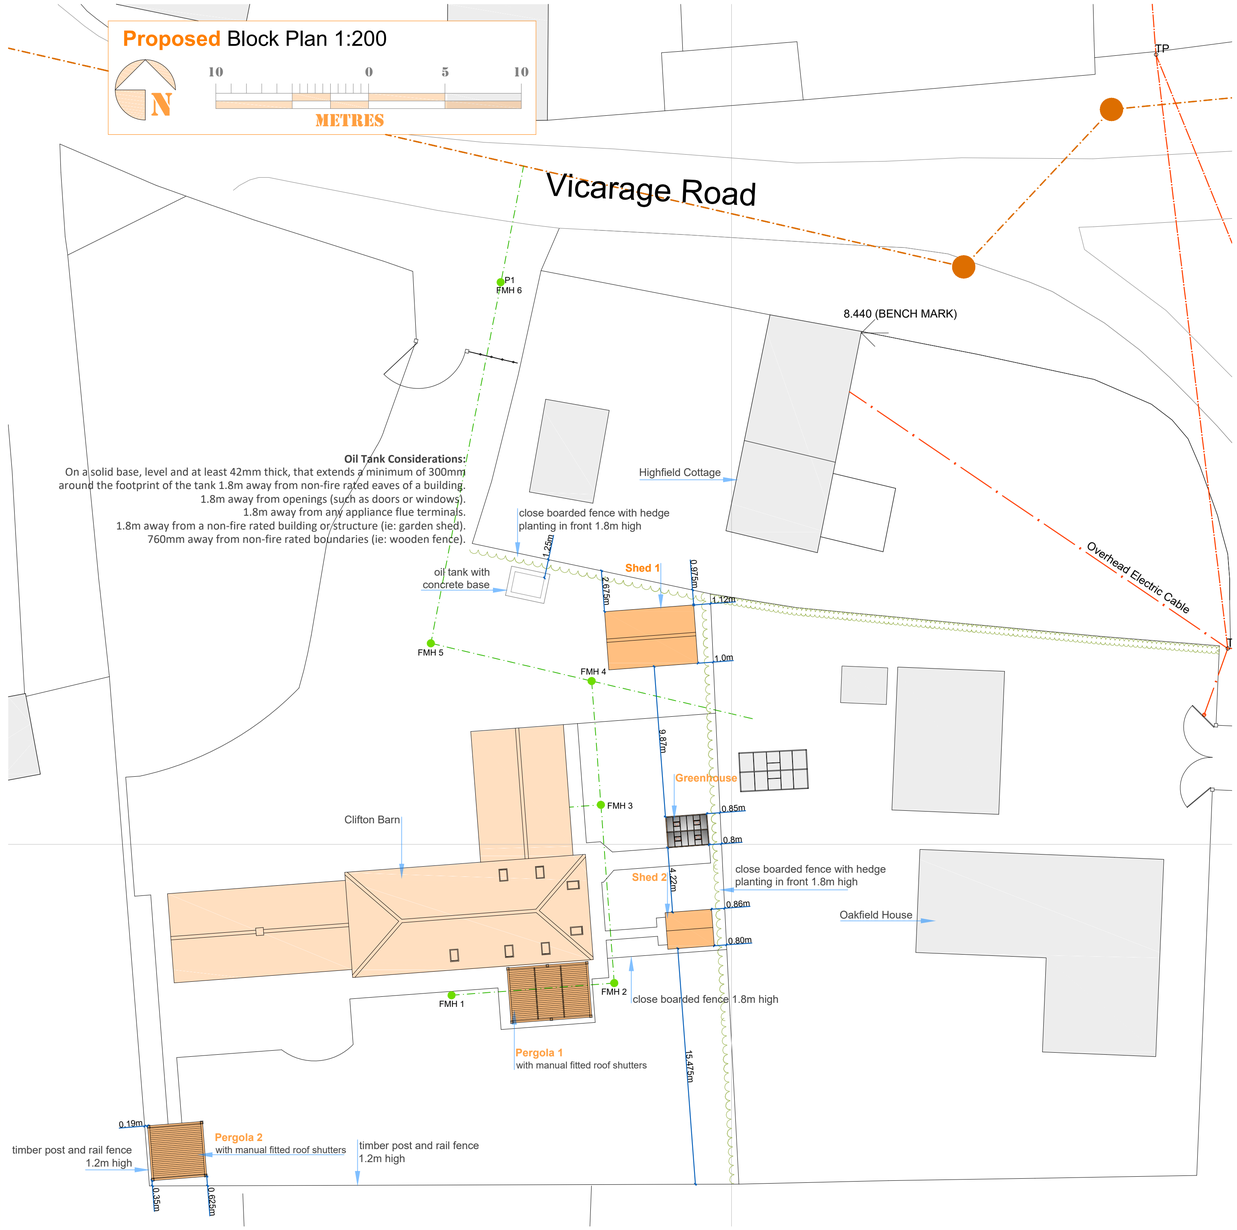

All details and layouts to be checked on site prior to commencement.
If in any doubt contact to discuss in further detail.
Do not scale from drawing, all dimensions to be checked on site.
Copyright of the drawings remains with ARQ and distribution is only intended for the project commissioned.
Further use of these plans from third parties is breach of UK Copyright laws, if in doubt contact the originator of the plans.

Revisions:		Date
A		
B		
C		
D		

Scale: as noted
Date: 18AUG22
Drawn: TA
Issue: Planning Application

Project: Erection of 'Garden' structures for the further enjoyment of the dwelling and re-siting of the Oil Tank. Clifton Barn, Vicarage Road, South Clifton. NG23 7AQ.

Client: Mr J Ford

Drawing Title: Existing and Proposed Block Plans

Revision: | Paper Size: A1 | Drawing No: ARQ/1200/02

ARQ|design
Architectural Services
Tel: 01143 606607
email:arqdes@outlook.com