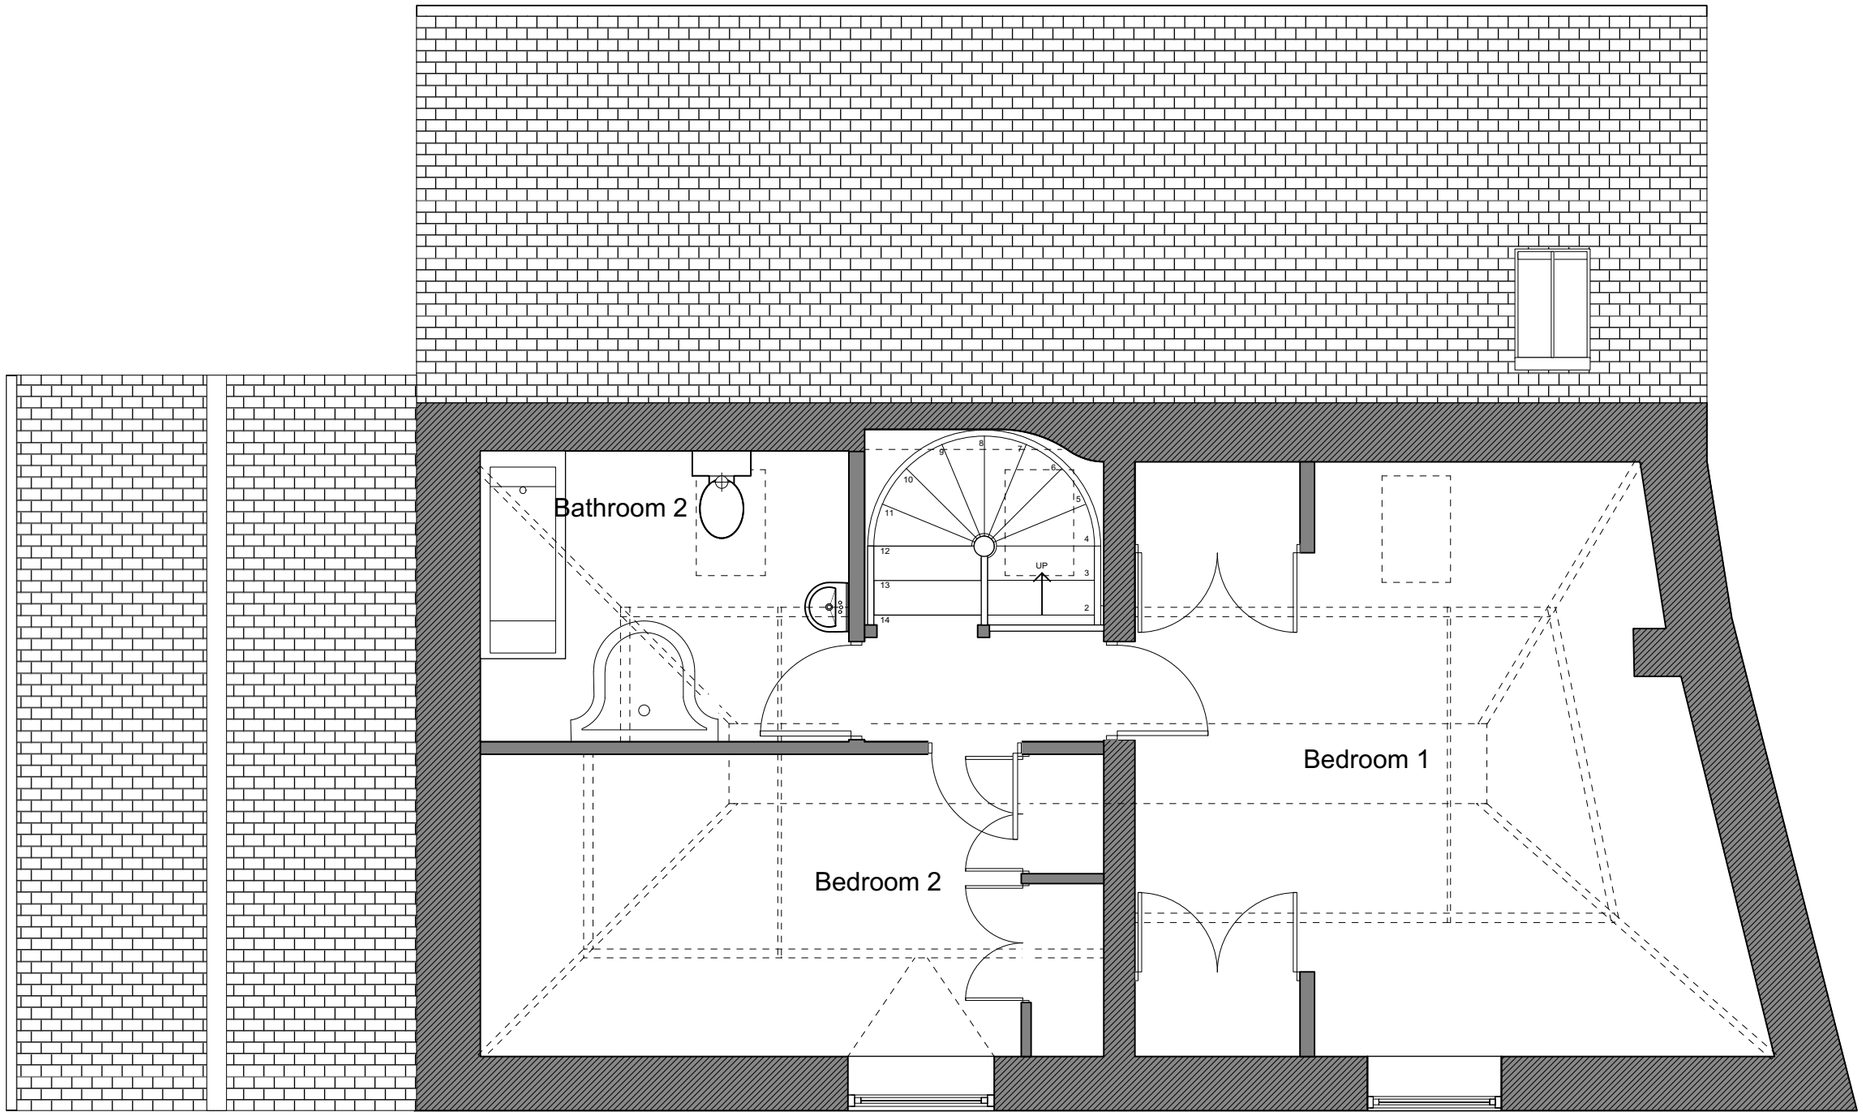

1:50 scale 0 1 2 3 4 5m

www.cgaarchitects.co.uk • T: 0117 329 1414 • M: 07979 923 535

Chris Goodsall Architects

The Cider Mill, Brockley • Existing FF Plan • 1:50 at A3 • January 2022 • Drawing JIB-ED21