COMPOUND WITH FIRE ASSEMBLY POINT
(LOCATED IN CAR PARK)

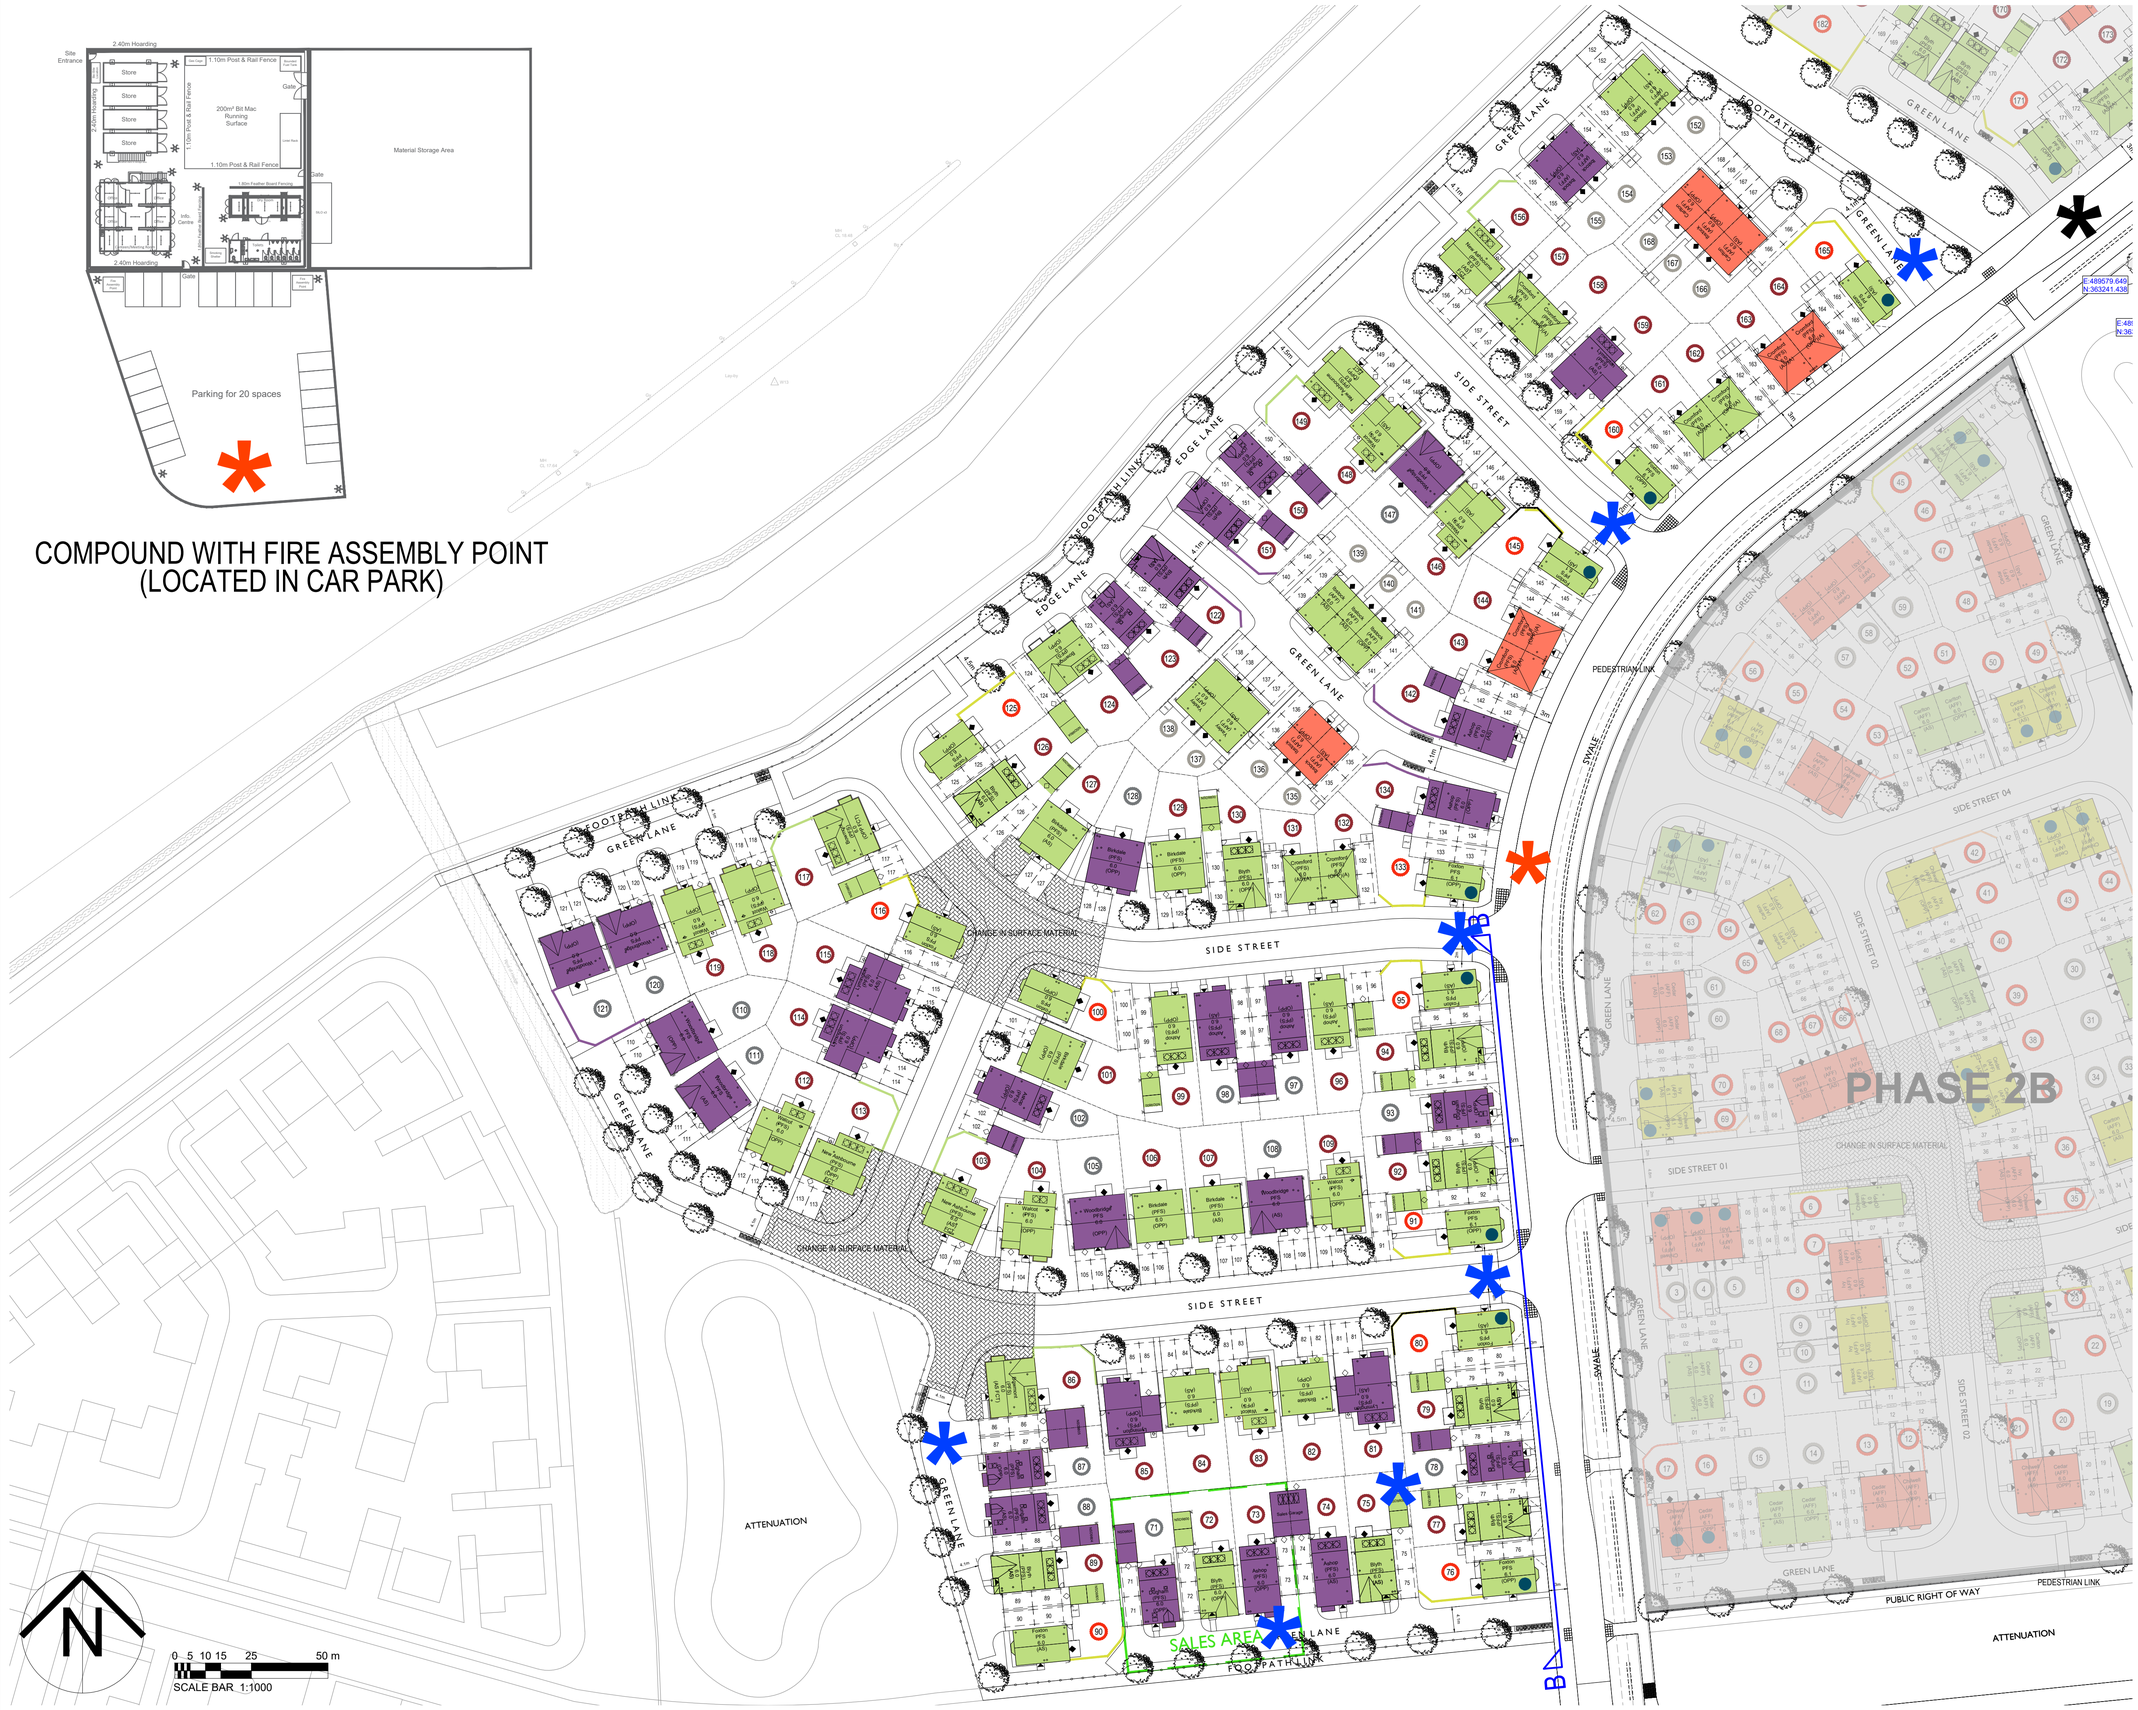

LEGEND

- Facing brick \ Wienerberger - Wienerberger Windmill Orange
- Facing brick \ Wienerberger - Oakwood Multi
- Facing brick \ Wienerberger - Cheshire Red Multi
- Roof Tile \ Wienerberger - Dark Grey Sandtoft TLE
- Roof Tile \ Wienerberger - Rustic Sandtoft TLE
- Roof Tile \ Wienerberger - Double Pantile Terracotta Red
- Render

Rev	Date	By	Description	Chk'd
J	09.09.22	RS	Facing Brick/Wienerberger changed to Facing Brick / Oakwood Multi	
H	10.08.22	GN	Worcestershire Red Multi changed to Windmill Orange.	
G	28.02.22	GN	Proposed brick types re-distributed across parcel.	
F	17.01.22	GN	Proposed brick types changed.	
E	9.11.2021	SP	Amended roof tile finish on the following plots; 81, 83, 85, 86, 104, 109, 112, 114, 115, 117, 118, 119, 122, 123, 143, 144, 146, 145, 157, 158, 159, 161 & 162 - to now Wienerberger Rustic Sandtoft TLE.	
D	4.11.2021	TH	Ibstock Welbeck Autumn Antique changed to Wienerberger Ashington Multi and Ibstock Leicester Autumn Antique changed to Wienerberger New Red Multi Gilt.	
C	30/06/21	RWB	Amendments reflect changes to Planning Layout revision 054-003-1-H.	
B	02/06/21	SP	Amendments reflect changes to Planning Layout revision 054-003-1-E.	
A	9/2/21	RWB	Amendments reflect changes to Planning Layout revision 054-003-1-B.	

COUNTRYSIDE
Places People Love

Countryside Properties (UK) Limited
East Midlands
1 Penman Way
Grove Park
Leicester LE19 1SY
Tel: 0116 464 8900
www.countryside-properties.com

site:
Parcel 2A
Witham St Hughs
Lincolnshire

title:
Material Distribution

scale: @A1 **1:500**
drawn by: **RWB**
date: **16/12/2020**
checked: **30/06/2021**

Certificate Number 15907
ISO 9001
ISO 14001

drawing no: **SKEM/054/004/1**
sheet no: **Sheet 1 of 2**
revision: **J**

N

0 5 10 15 25 50 m
SCALE BAR 1:1000

© This drawing is copyright of Countryside Properties (UK) Limited and must not be copied or reproduced in whole or in part, nor used in conjunction with any project without Countryside's written consent.

\\csp.local\files\le_development\p&d\1. sites\1. feasibility sites\skem-054-parcel 2a, witham st hughs\1.cad drawings\2. planning\2. detailed layout\3. wip\skem-047-054-p-master.dwg