9 THE COPPICE

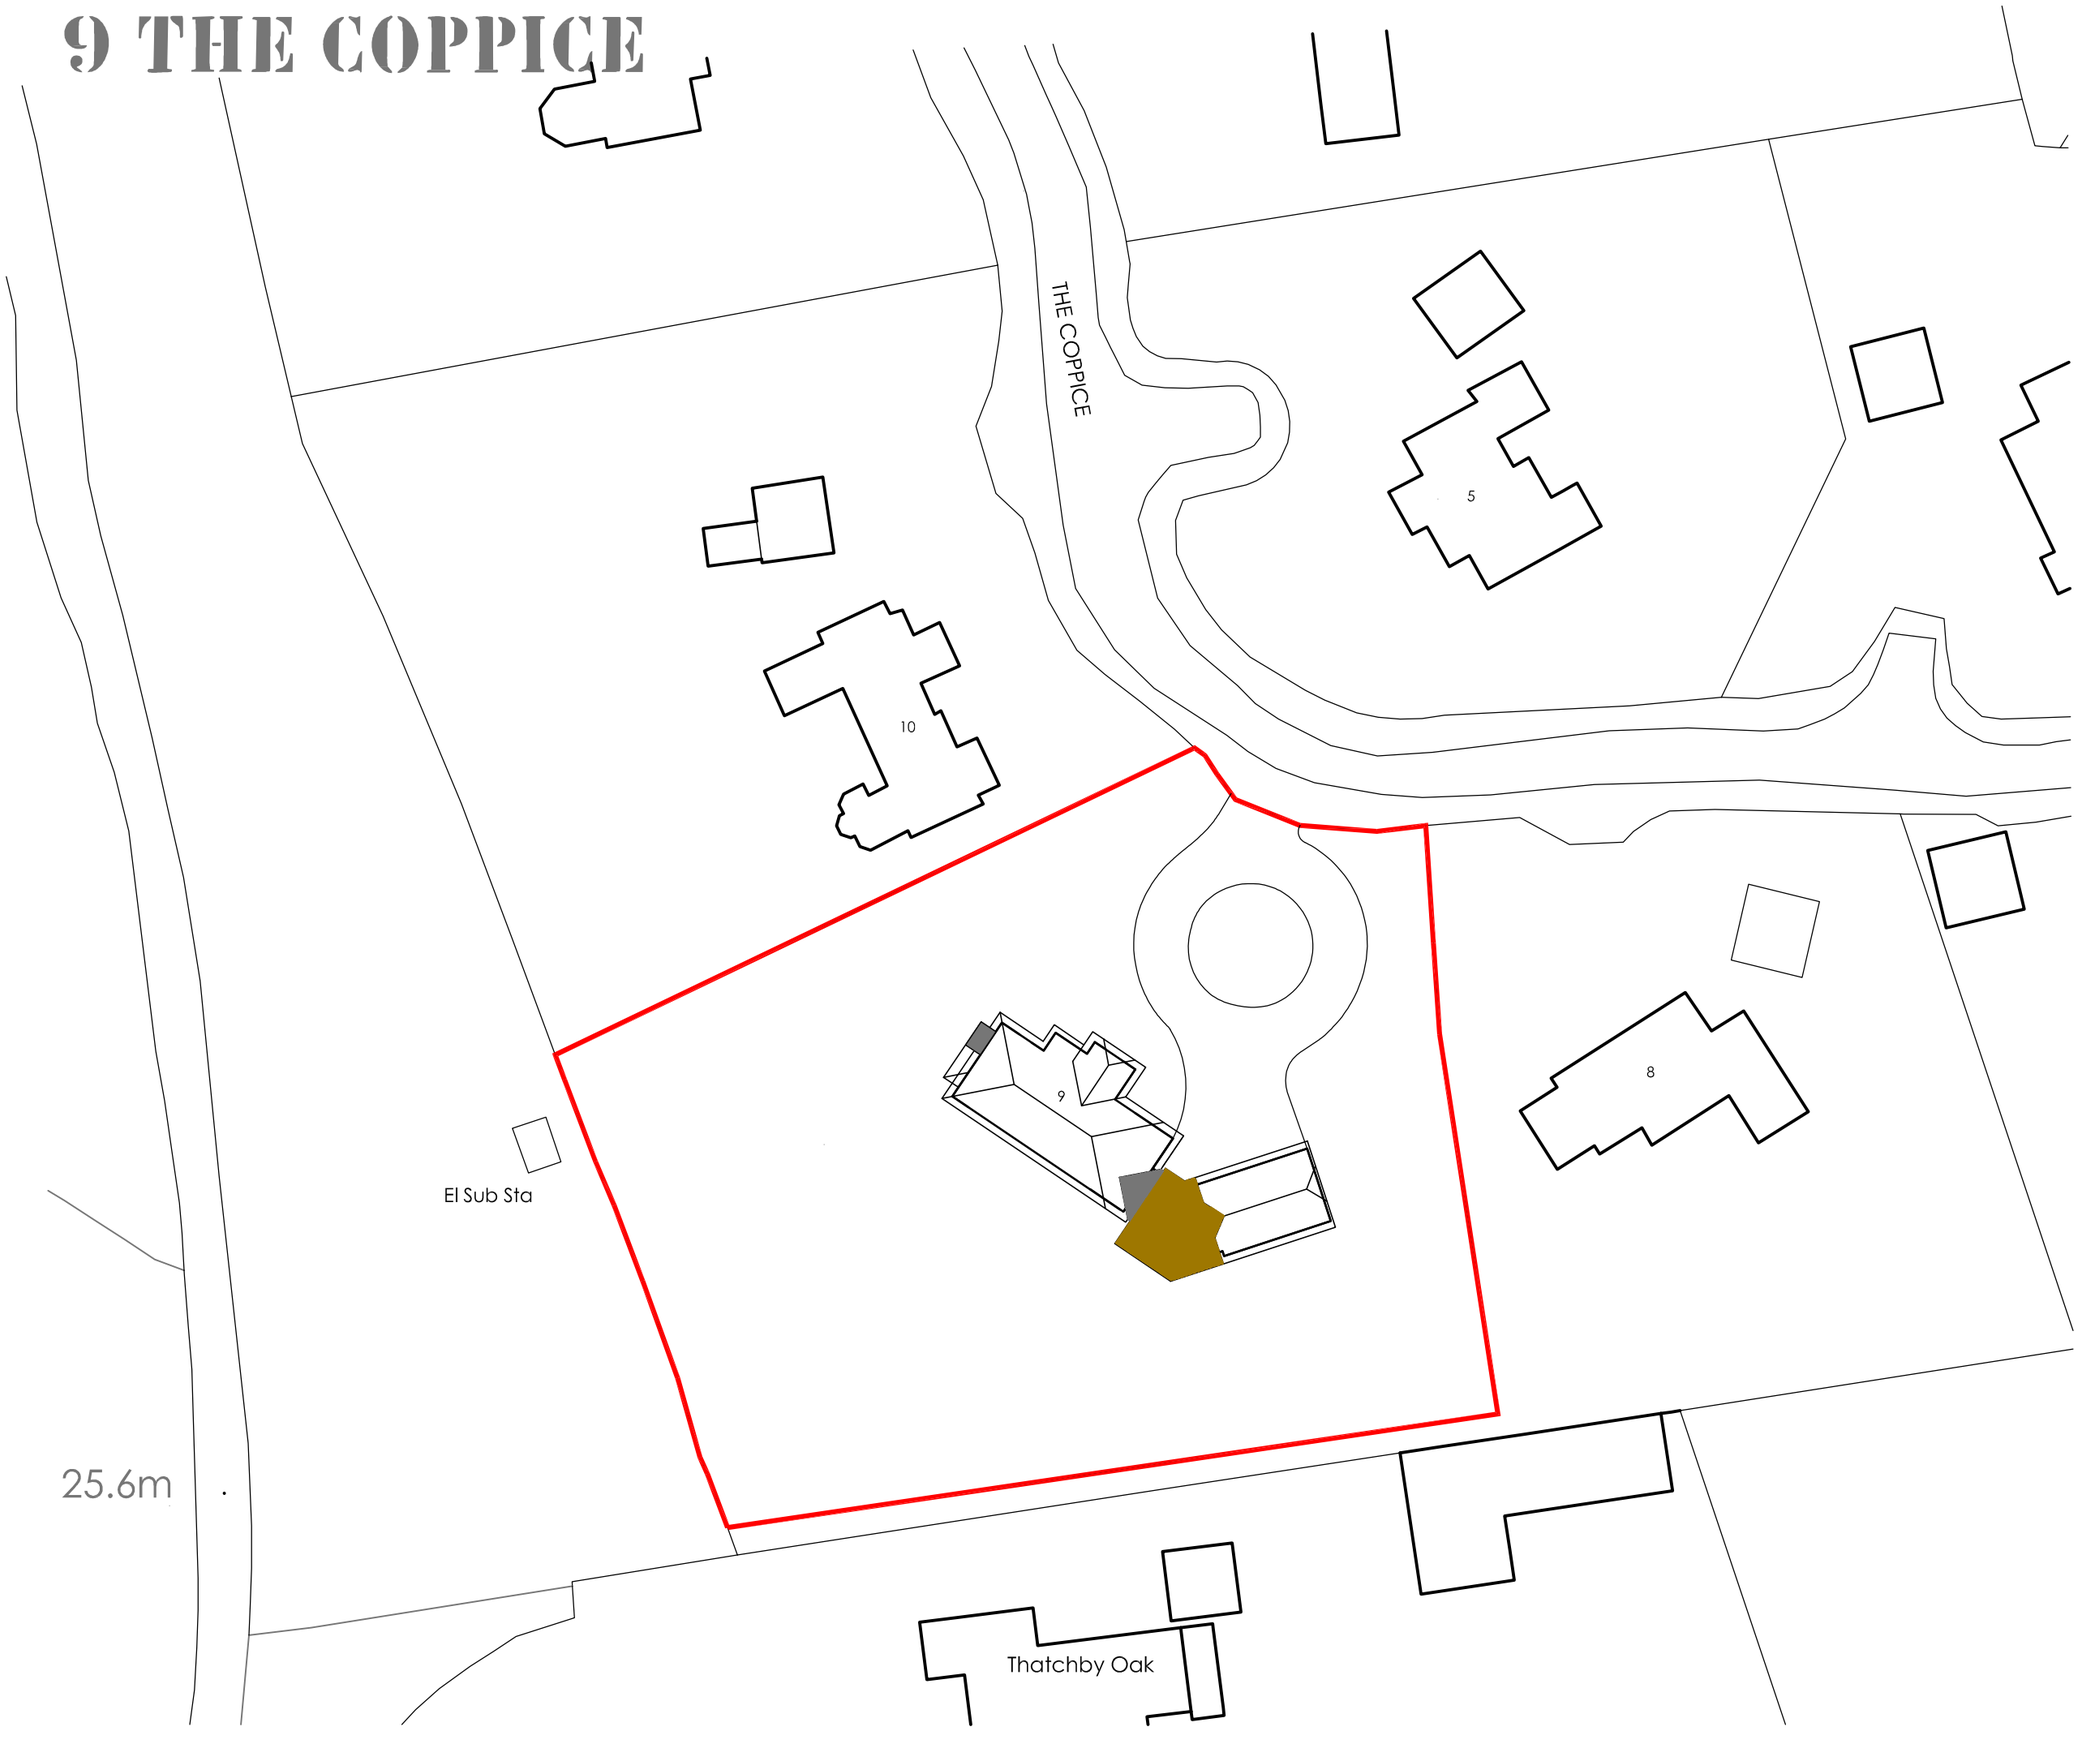

This drawing is the copyright of Sherlock Architecture and it must not be copied, altered or re-produced without their permission. Preference to be given to written dimensions over scaled ones and all to be checked on site

revisions

scale bar (metres) - sheet size A3

0 5 10 15

SHERLOCK ARCHITECTURE

THE STUDIO AT COOMBE SOUTH HARTING GU31 5NS
www.sherlockarchitecture.com
tel. 01794 369400

project
9 THE COPPICE
BROCKENHURST

client
MR & MRS BARBER

drawing
BLOCK PLAN

date	scale	sheet	job no.
MAY 21	1:500	A3	20.306

stage	drawing no.	rev
P	11	