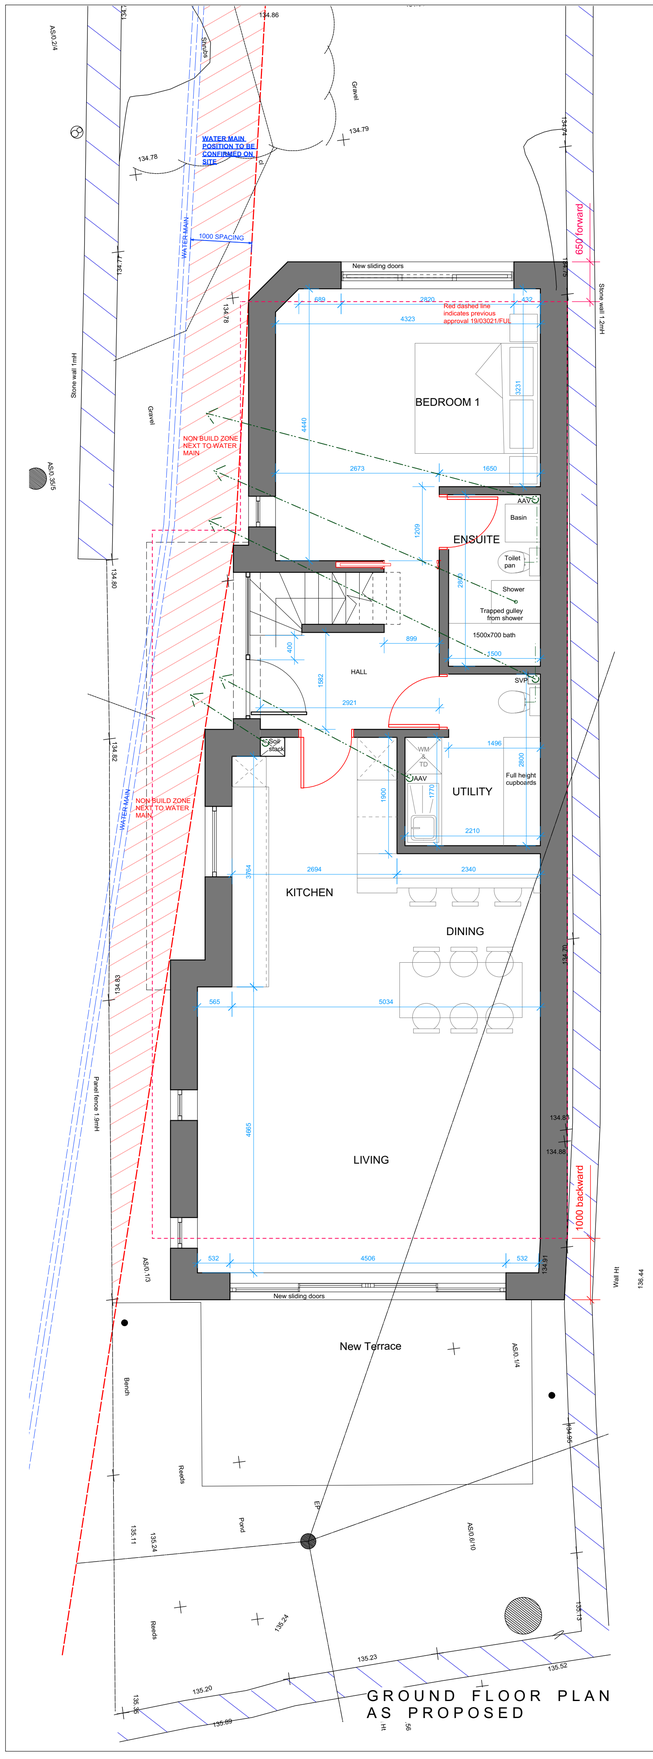

GROUND FLOOR PLAN
AS PROPOSED

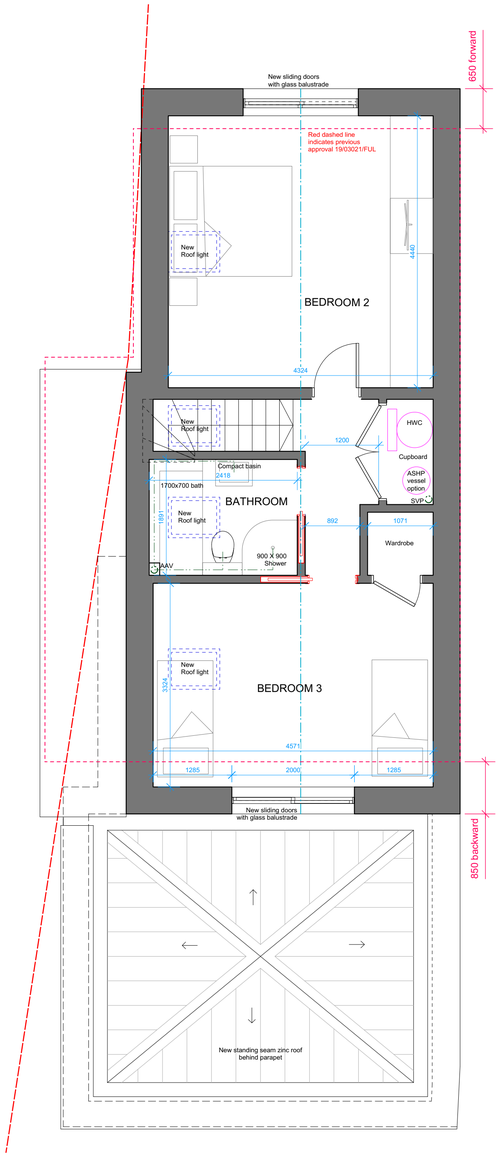

FIRST FLOOR PLAN
AS PROPOSED

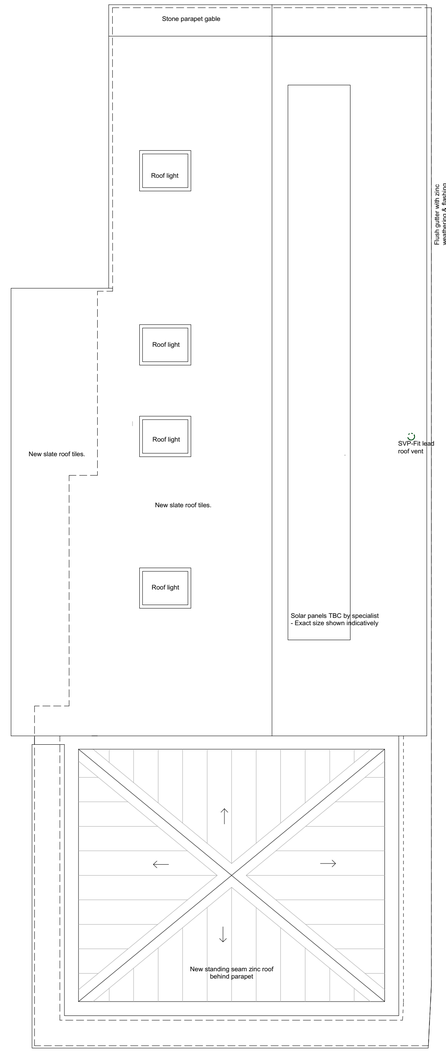

ROOF PLAN
AS PROPOSED

APPROVED UNDER APPLICATION 20/03364/FUL

N

© Copyright

Revisions

-	--.--.--	-

VERITY & BEVERLEY
ARCHITECTS DESIGNERS
The Coach House | 4 The Chipping | Tetbury | Glos. | GL8 8ET
Telephone 01666 503516 | www.verity-beverley.co.uk

STONEFIELD LODGE
BURFORD

ALTERATIONS & EXTENSIONS

FLOOR PLANS
AS PROPOSED

Scale: 1:50	18.1422/22
Date: 27.11.20	
Drawn: PH	Revision
Size: A1	-