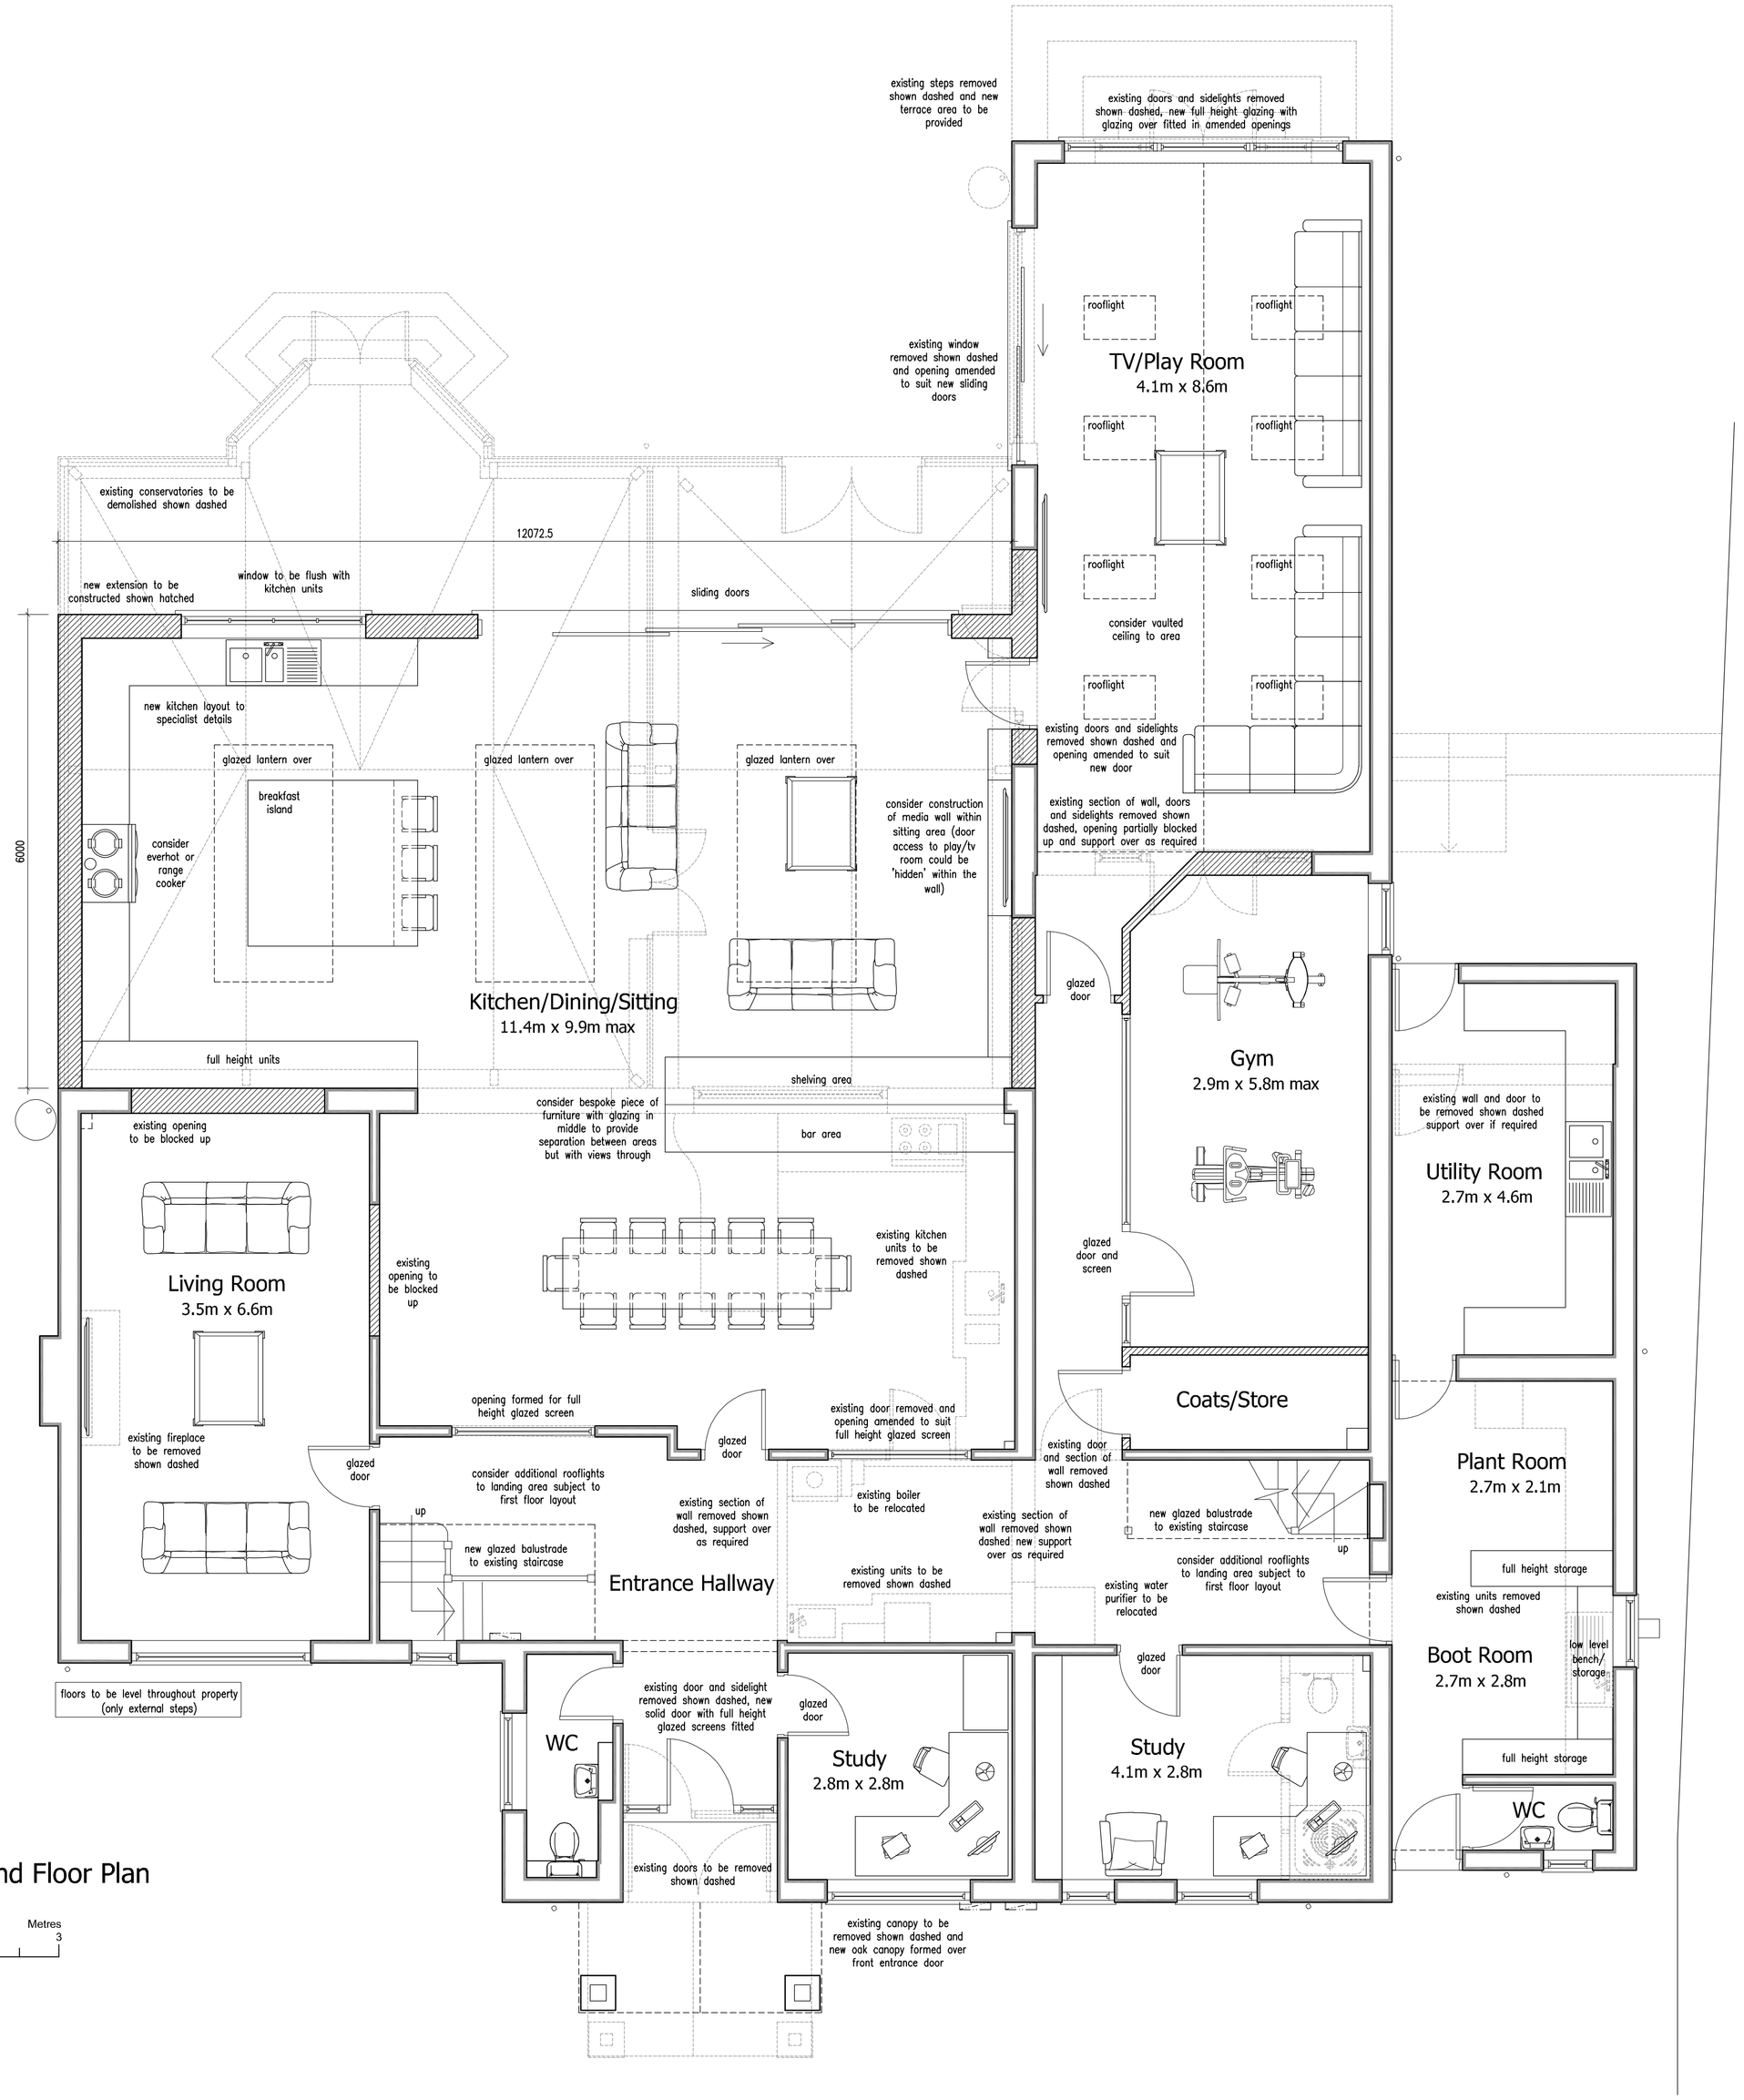

Proposed Ground Floor Plan
Scale 1:50

1:50 Metres
0 1 2 3

DETAILED PLANNING PROPOSALS

PROPOSED EXTENSIONS AND ALTERATIONS ~ 58 MAIN STREET ~ NORMANTON-ON-SOAR ~ LEICESTERSHIRE

This drawing is to be read in conjunction with Drawing No.'s 22.4140.01, 02 and 03 'Existing Details'

Revisions :

Figured dimensions must be taken in preference to scaled dimensions and any discrepancies are to be referred to David Granger Architectural Design Limited. Contractors, subcontractors and suppliers must verify all dimensions on site before commencing any work or making any workshop drawings. All drawings are copyright of David Granger Architectural Design Limited. Ordnance Survey Data © Crown Copyright. All rights reserved. Licence No. AR100020449. Landmark Ref. LIG0816

DAVID GRANGER
ARCHITECTURAL DESIGN LIMITED

Project
Proposed Extensions & Alterations
58 Main Street
Normanton-on-Soar
Leicestershire

Drawing Title
Detailed Planning Proposals
Sheet 4 of 4

Client
Mr and Mrs J. Clayton

Drawing No.
22.4140.11

Date	Scale (A1 Size)
August 2022	As Shown
Drawn by	Checked by
SM	SM

The Old Cottage Hospital, Leicester Road,
Ashby-de-la-Zouch, Leicestershire, LE65 1DB
Tel: 01530 560939
www.davidgrangerdesign.com
Company Reg. No. 5568912