1 002 Existing North East Elevation
1:100

2 002 Existing South East Elevation
1:100

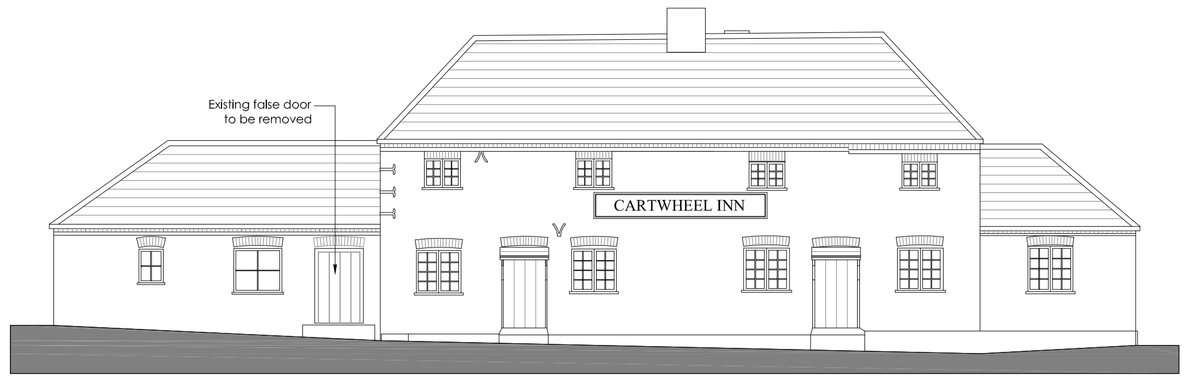


3 002 Existing South West Elevation
1:100

4 002 Existing North West Elevation
1:100

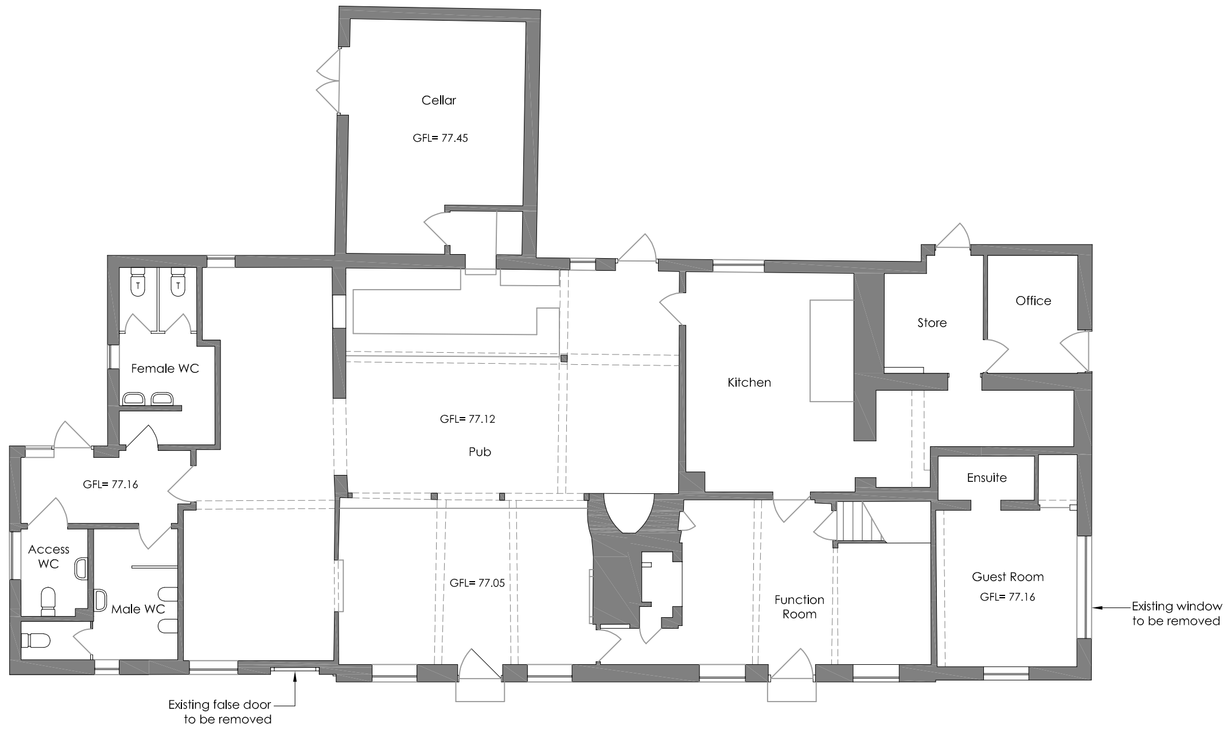


5 002 Existing Ground Floor Plan
1:100

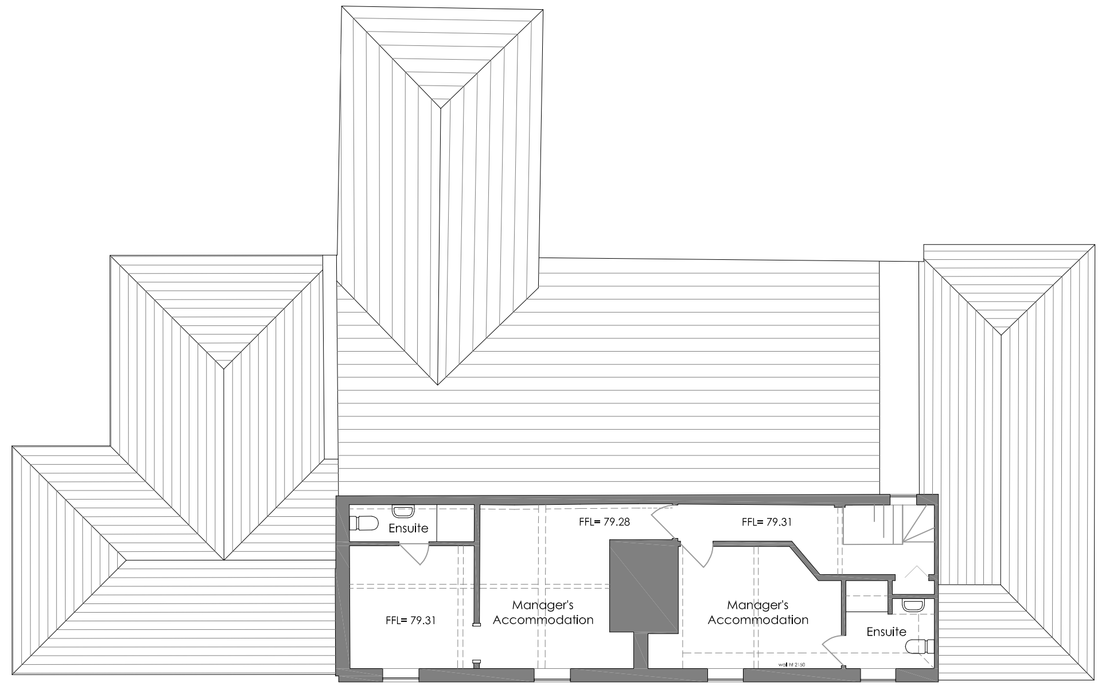


6 002 Existing First Floor Plan
1:100

Notes:

- All drawings are subject to Planning and Building Control consent.
- The details shown are for design intent purposes only and are subject to further design development with suppliers and sub-contracters
- Proposals subject to consultation and approval from Local Authority Building Control or an Approved Inspector
- All setting out dimensions should be checked on-site prior to construction and any discrepancies and/or omissions should be reported to the Architect immediately

0 1 2 3 4 5m
Scale 1:100

| Rev. | Date | Details | Drawn | Chckd |
|---|---|---|---|---|

| Rev. | Date | Details | Drawn | Chckd |
|---|---|---|---|---|

| Drawn By: | Date: | Checked By: | Date: |
|---|---|---|---|
| TC | 03/08/22 | DM | 03/08/22 |

Issued for:

PLANNING

Drawing:
Existing Floor Plans
and Elevations

Project No:
18034

Scale:
1:50 @A1

Project/Client:
The Cartwheel Inn
Whitsbury Road

Dwg No:
002

Rev: -

BrightSPACE architects

27 Glasshouse Studios, Fryern Court Road, Fordingbridge, Hampshire, SP6 1QX
T: (01425) 655806
www.brightspacearchitects.com

© BrightSpace Architects Ltd. Contractors must work only to figured dimensions which are to be checked on site. Registered Office - 17 Northover Rd, Pennington, Lymington, Hampshire, SO41 8GU. Registered Number - 07399008