1.

2.

3.

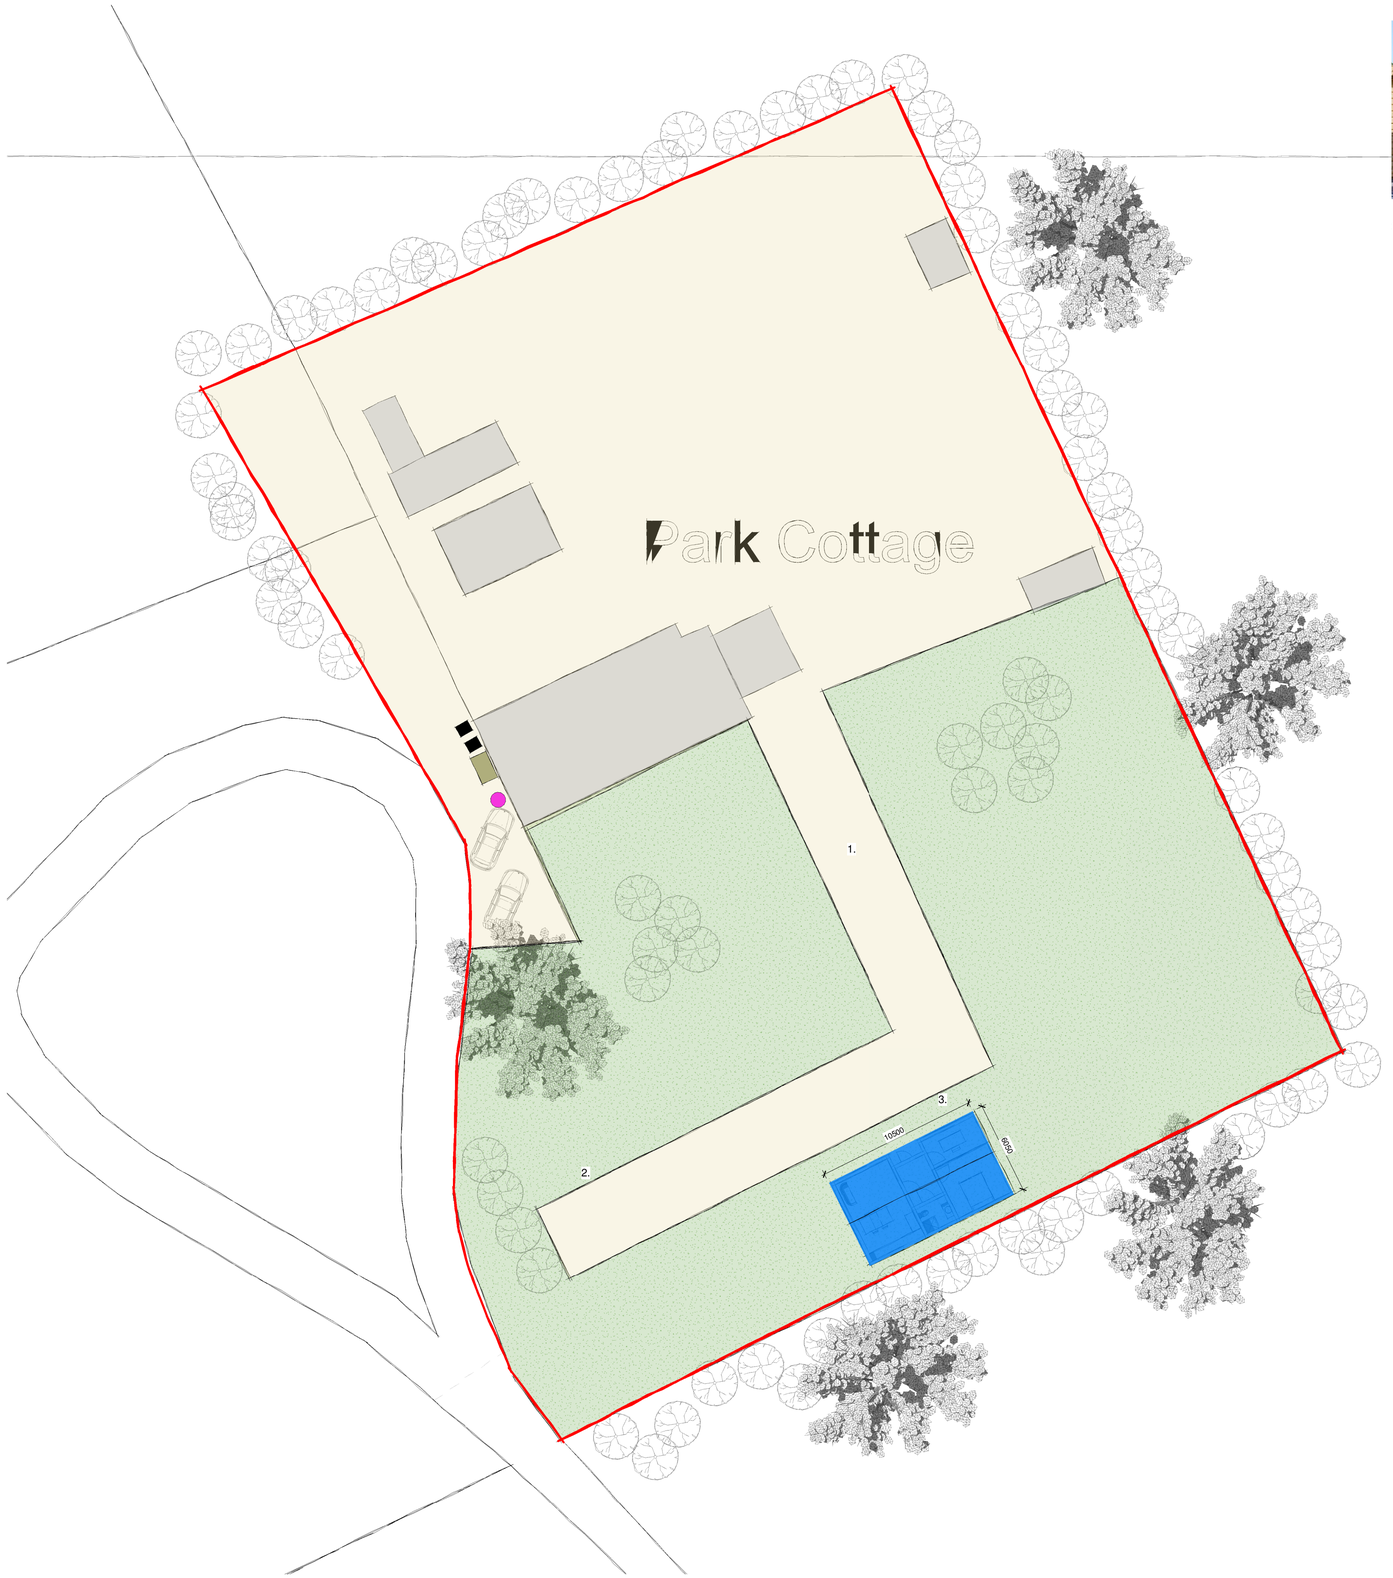


1 Site Plan-Proposed
1 : 200

3D render of annex to be installed.

Proposed annex.

Bin storage and presentation points.

Cycle storage.

EV charging point.

1800mm timber fence.

Tarmac.

Gravel.

CARLYON.
ARCHITECTURE

Carlyon Architecture
Phone: 07795662448
E-mail: will@carlyonarchitecture.co.uk

Note:
The contractor is to check and verify all dimensions on site before starting work and report any omissions or errors.

This drawing is to be read in conjunction with all relevant consultants and specialists drawings.

| No. | Description | Date |
|---|---|---|
| | | |

# Annex at Park Cottage

## Site Plan-Proposed

| | |
|---|---|
| Project number | PC01 |
| Date | 06/09/2022 |
| Drawn by | WS |
| Checked by | WJS |

A1-01

| | |
|---|---|
| Scale | As indicated |