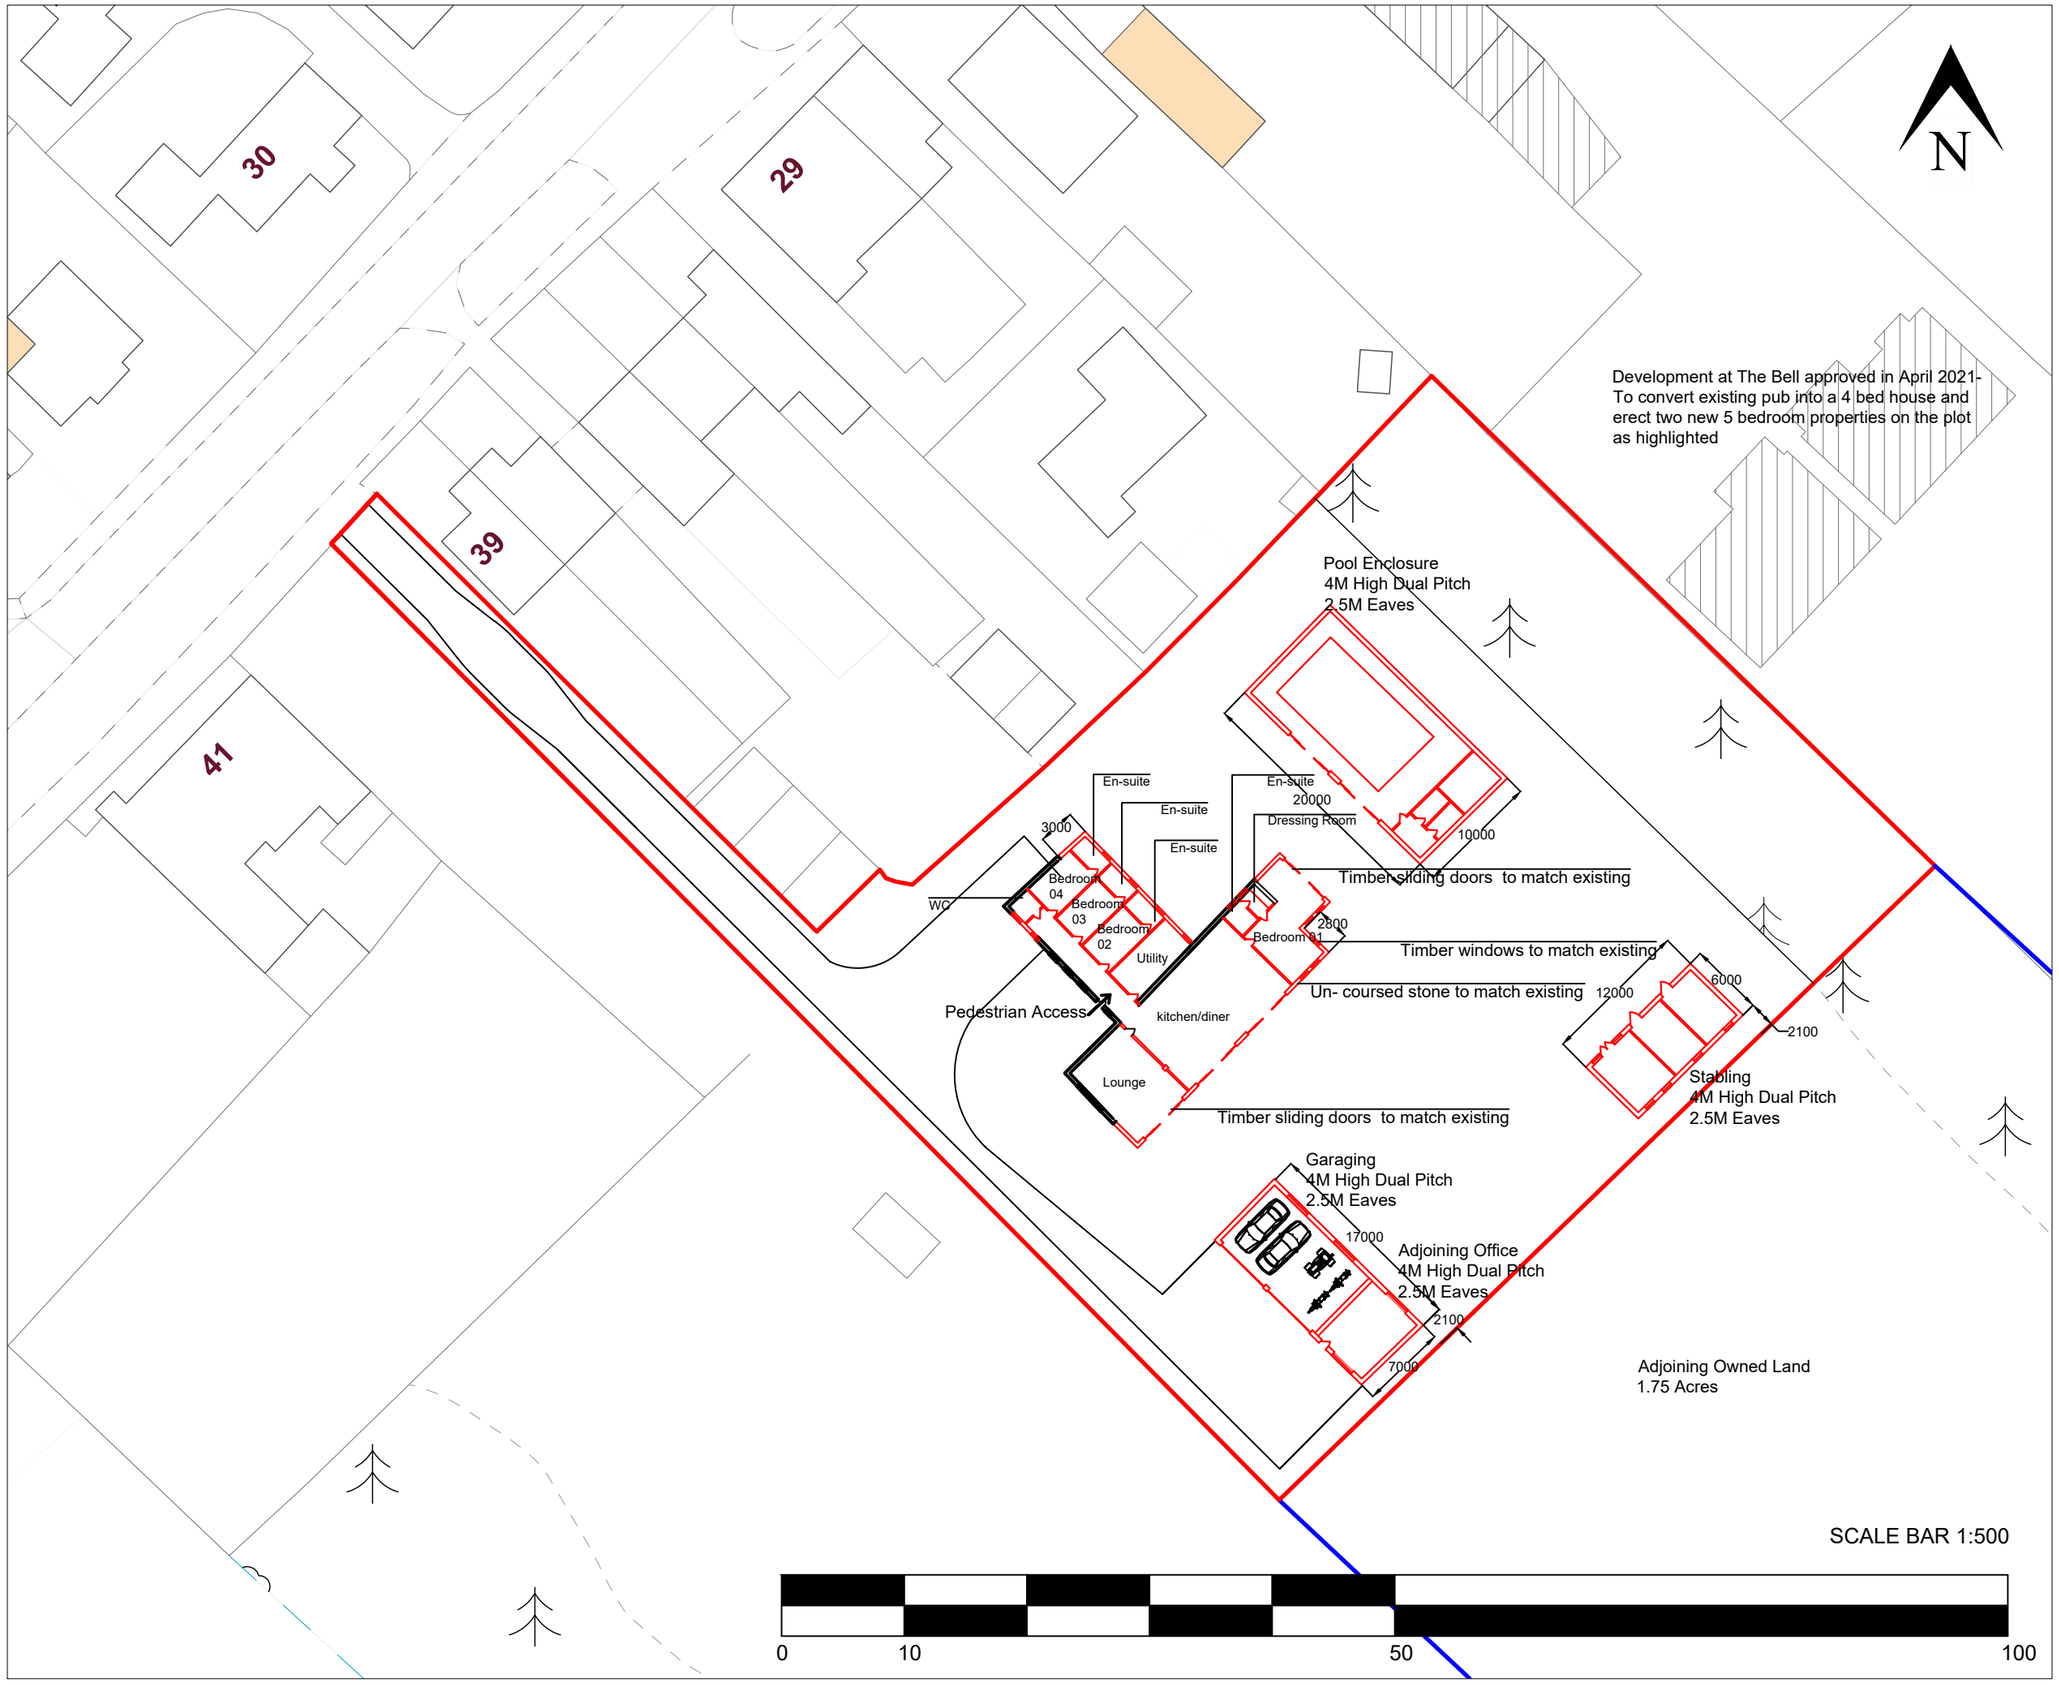

hd design

Stage 4: Proposed Full Site Plan

This drawing is copyright of Nash Design, reproduction is only to take place with written authority.

Client: Mrs Z Davies

Job Title: Manor Bungalow, 41b High Street, Standlake, Witney, OX29 7RH

Drawing Title: CLOPUD check stage 4 full scheme plan

Drawing No.: 135_PP006 REV03

Scale: 1:500@A3