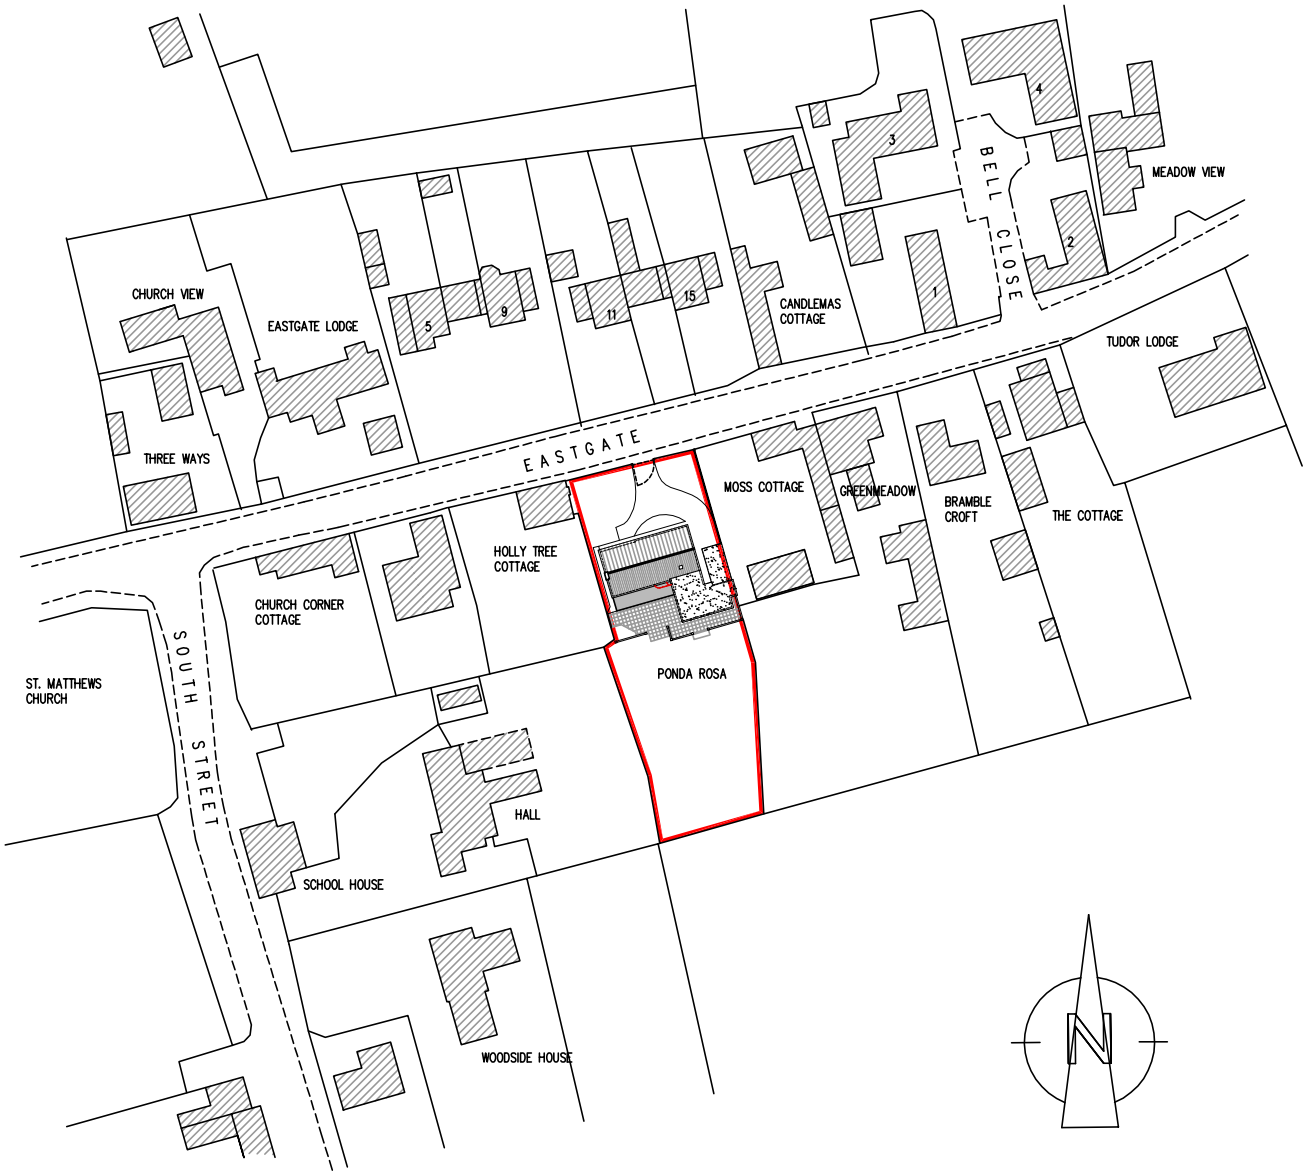

Kev Robinson
Architectural Services
Mobile : 07740 589742
Email : robinsonkev@btinternet.com

Project :	Proposed Extension and alterations at "Ponda Rosa" Eastgate, Normanton on Trent, Notts. NG23 6RN
Client :	Mr & Mrs C. Beard
Dwg. No. -	CB-01 Site Location Plan
Scale : 1 : 1250	Date : June 2022 — A4

1:1250 0 10 20 30 40 50m