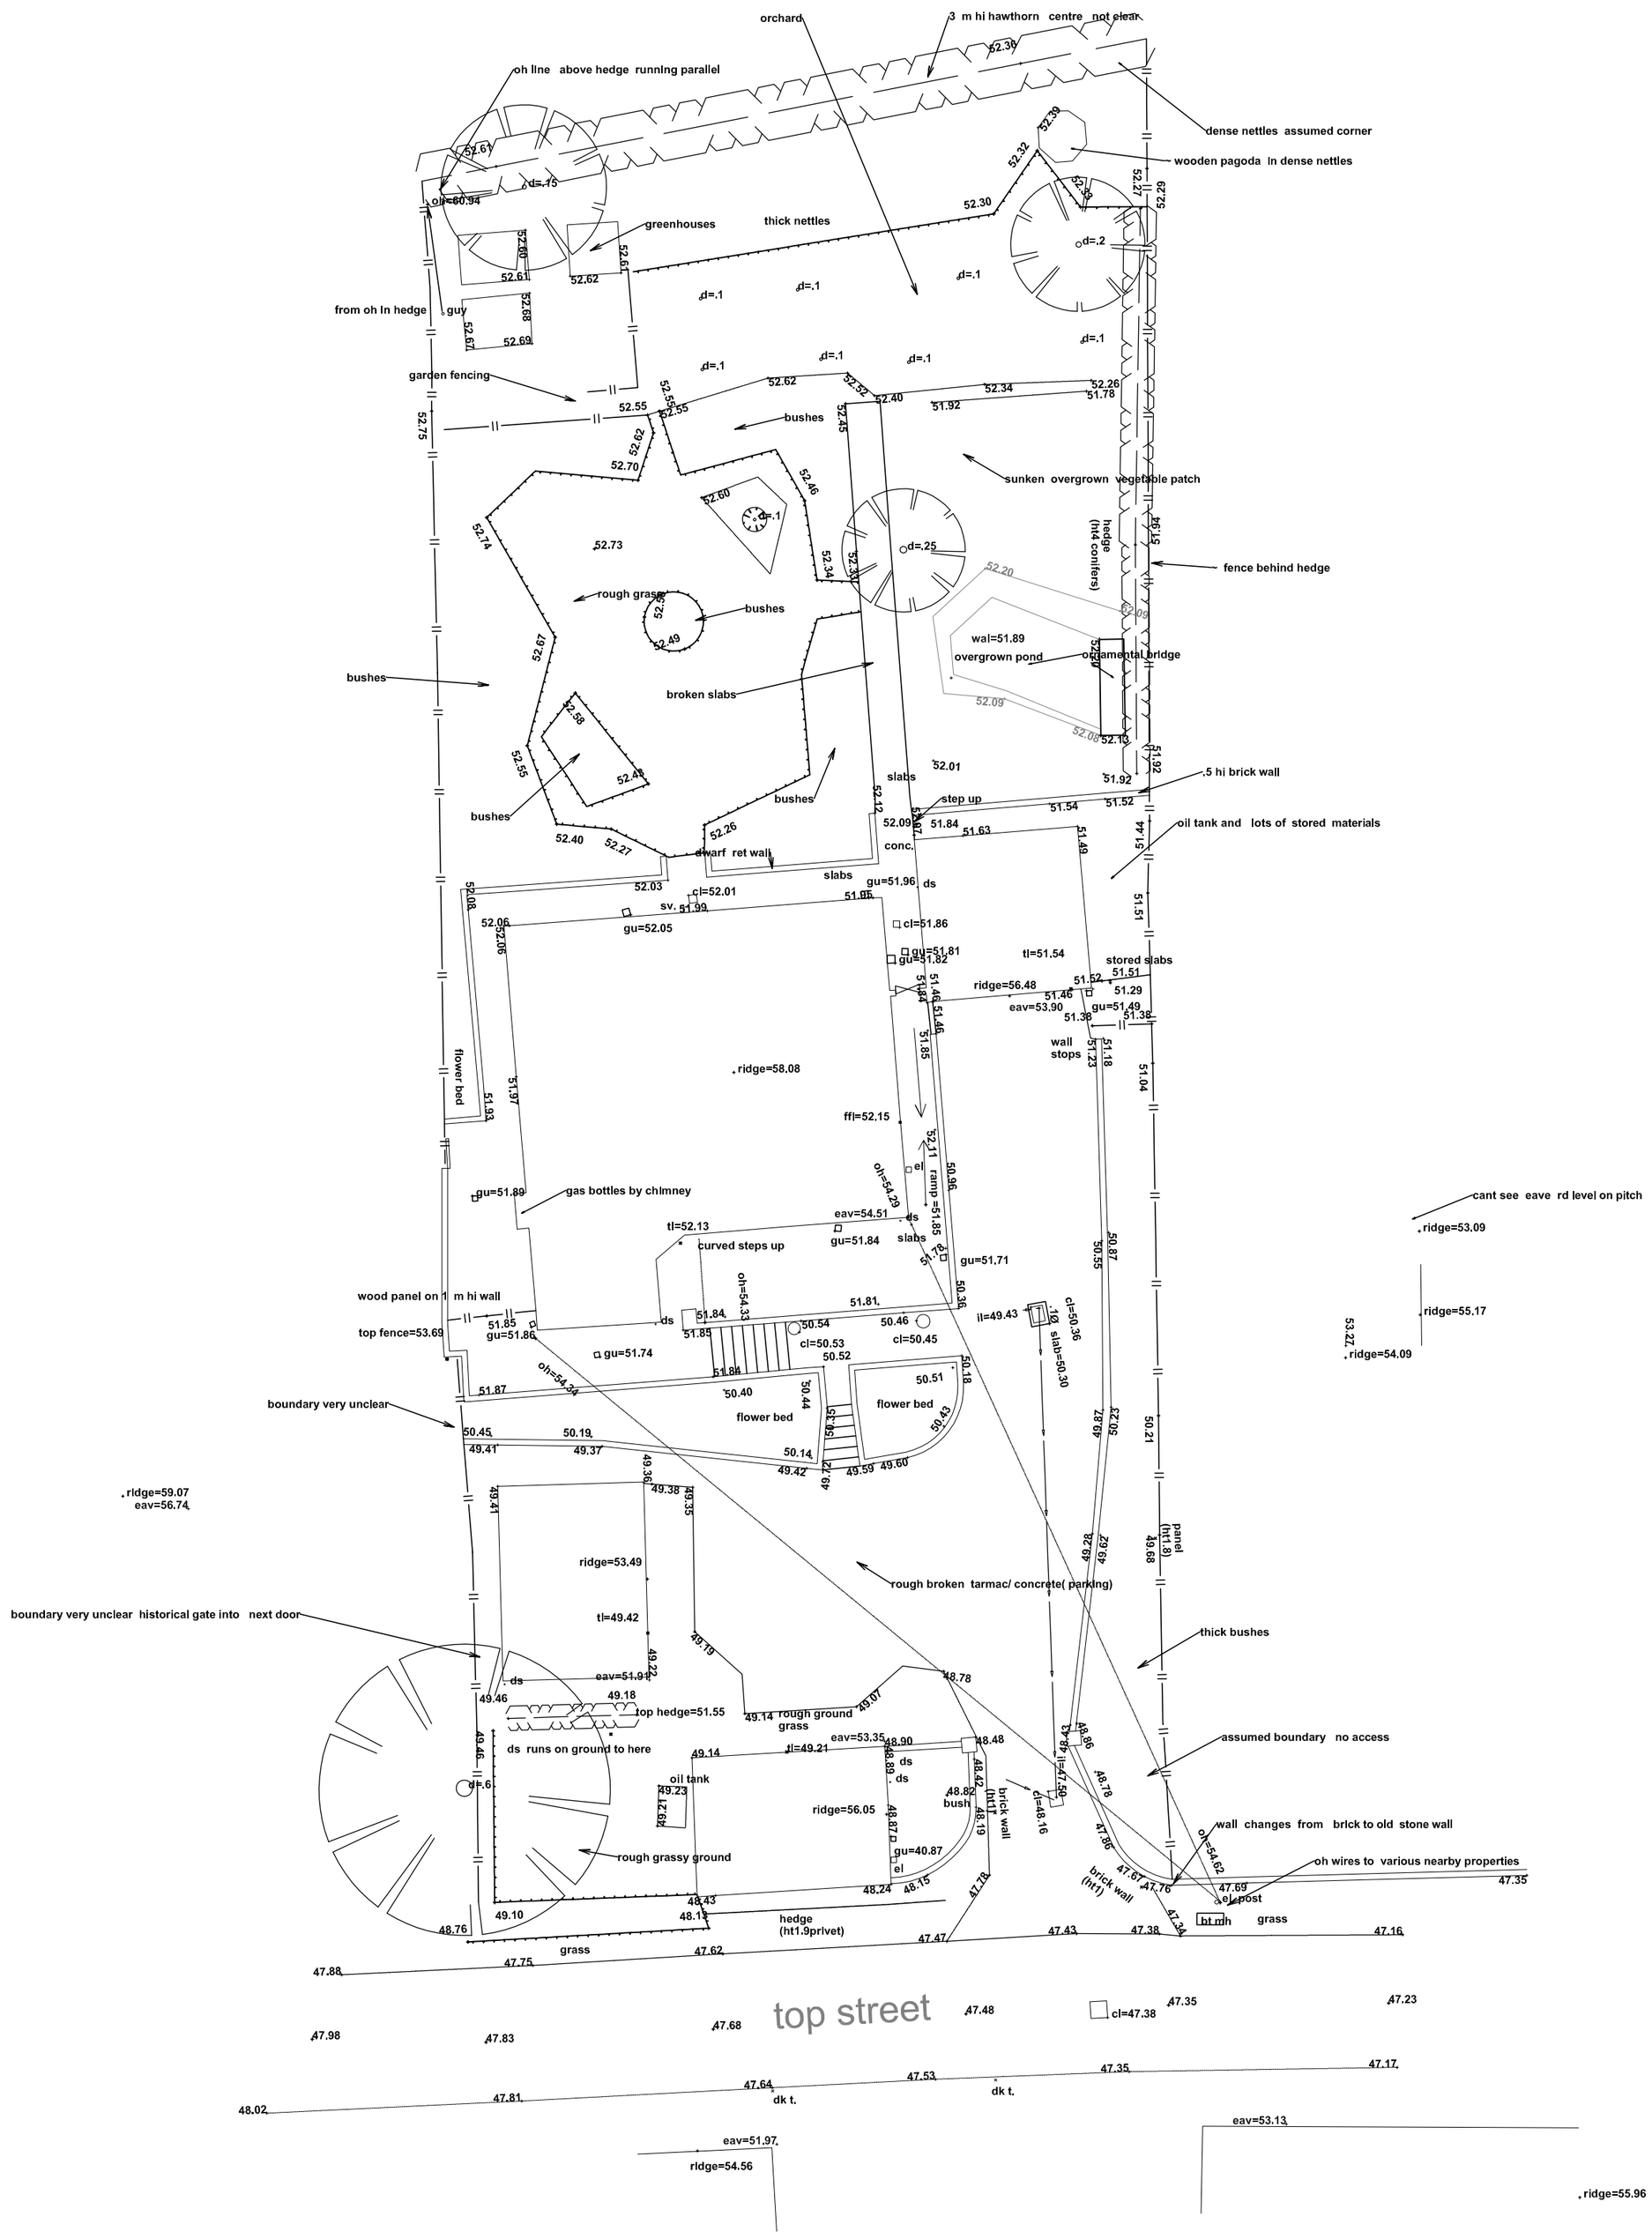

N

0m 1m 2m 3m 4m 5m

visual scale 1 : 200 @ A2

t o p o g r a p h i c a l s u r v e y .

NOTES

© Copyright nj-ARCHITECTS

This drawing is to be used for planning purposes only.

This drawing is the sole copyright of nj-ARCHITECTS Ltd. Reproduction in any form is forbidden unless permission is obtained in writing.

Do not scale from this drawing, use figured dimensions only. All setting out dimensions to be checked on site by contractor before work commences. Any descrepancies on site should be brought to the attention of nj-ARCHITECTS Ltd.

Work and materials must comply with the current building regulations and codes of practice.

All materials are to be installed in strict accordance with the recommendations of the manufacturers and comply with current british standards.

Read in conjunction with all other consultants/specialists information.

rev:	date:	drawn:	checked:	description:
D	09.08.22	jszn	npj	proposed footprint omitted
C	25.04.22	jszn	npj	proposed footprint relocated
B	21.04.22	jszn	npj	client amendments
A	08.04.22	jszn	npj	revised scheme

status: PL — planning submission

client:	Jonathan Allbones
project:	New House
location:	Top Street, Askham, Newark, NG22 0RP
drawing title:	Topographical Survey
date: 13/01/22	drawn: jszn — scale @A2: varies — job no: 21.176
file reference:	project - origin - zone - level - type - role TOPST- NJA - XX - ZZ - DR - A
drawing number:	102 — revision: D

Note: Do not Scale from this drawing. All dimensions to be checked on site

nj-ARCHITECTS
10 Castle Yard, Ilkley, LS29 9DT
T: 01943 608311
E: info@nj-architects.co.uk
W: www.nj-architects.co.uk
RIBA Chartered Practice