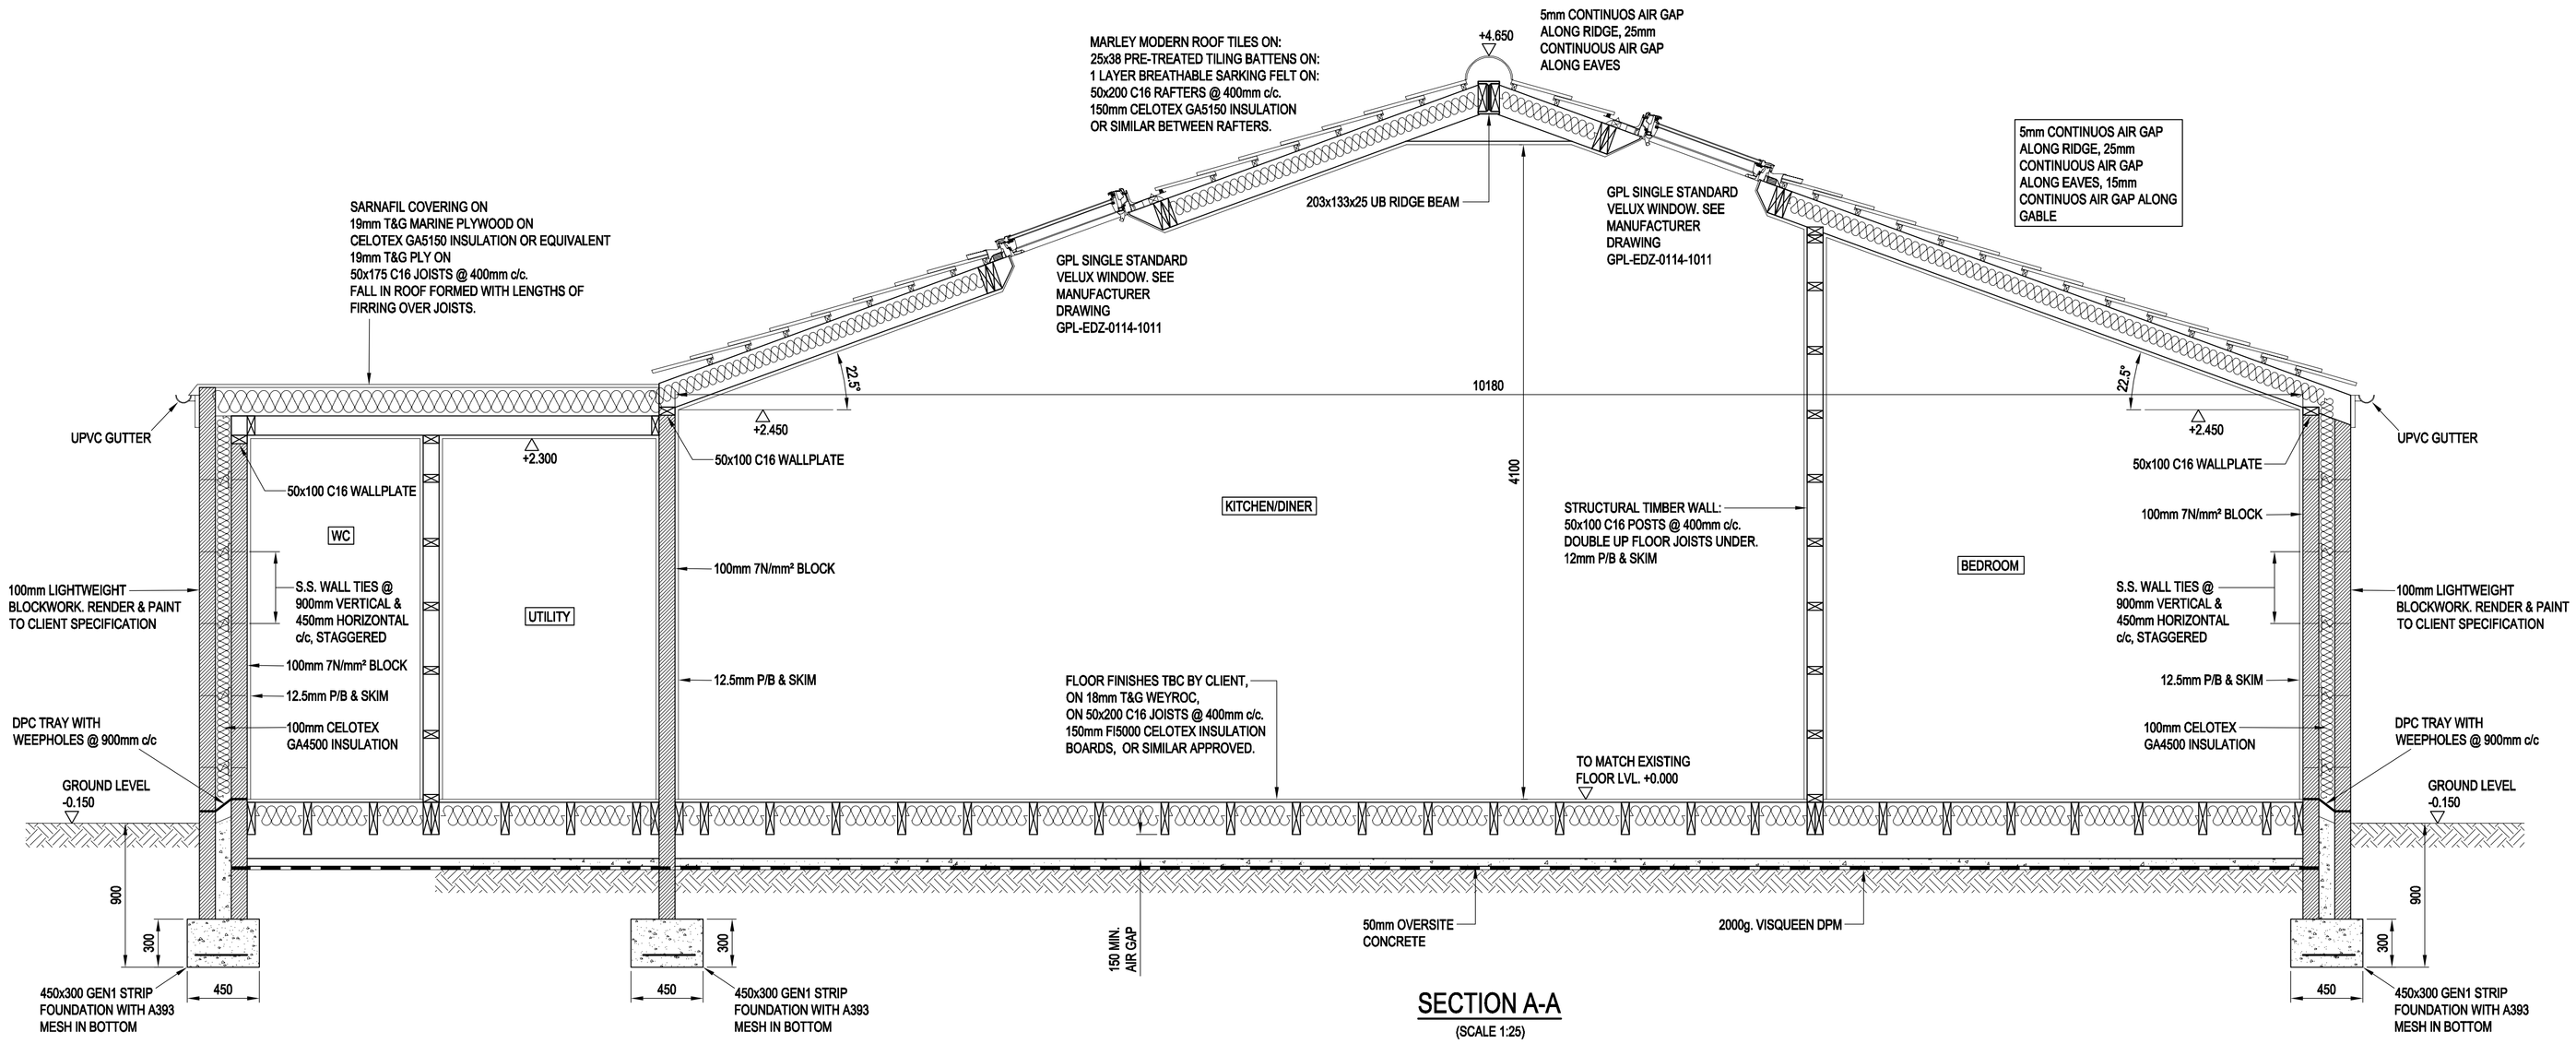

SECTION A-A

(SCALE 1:25)

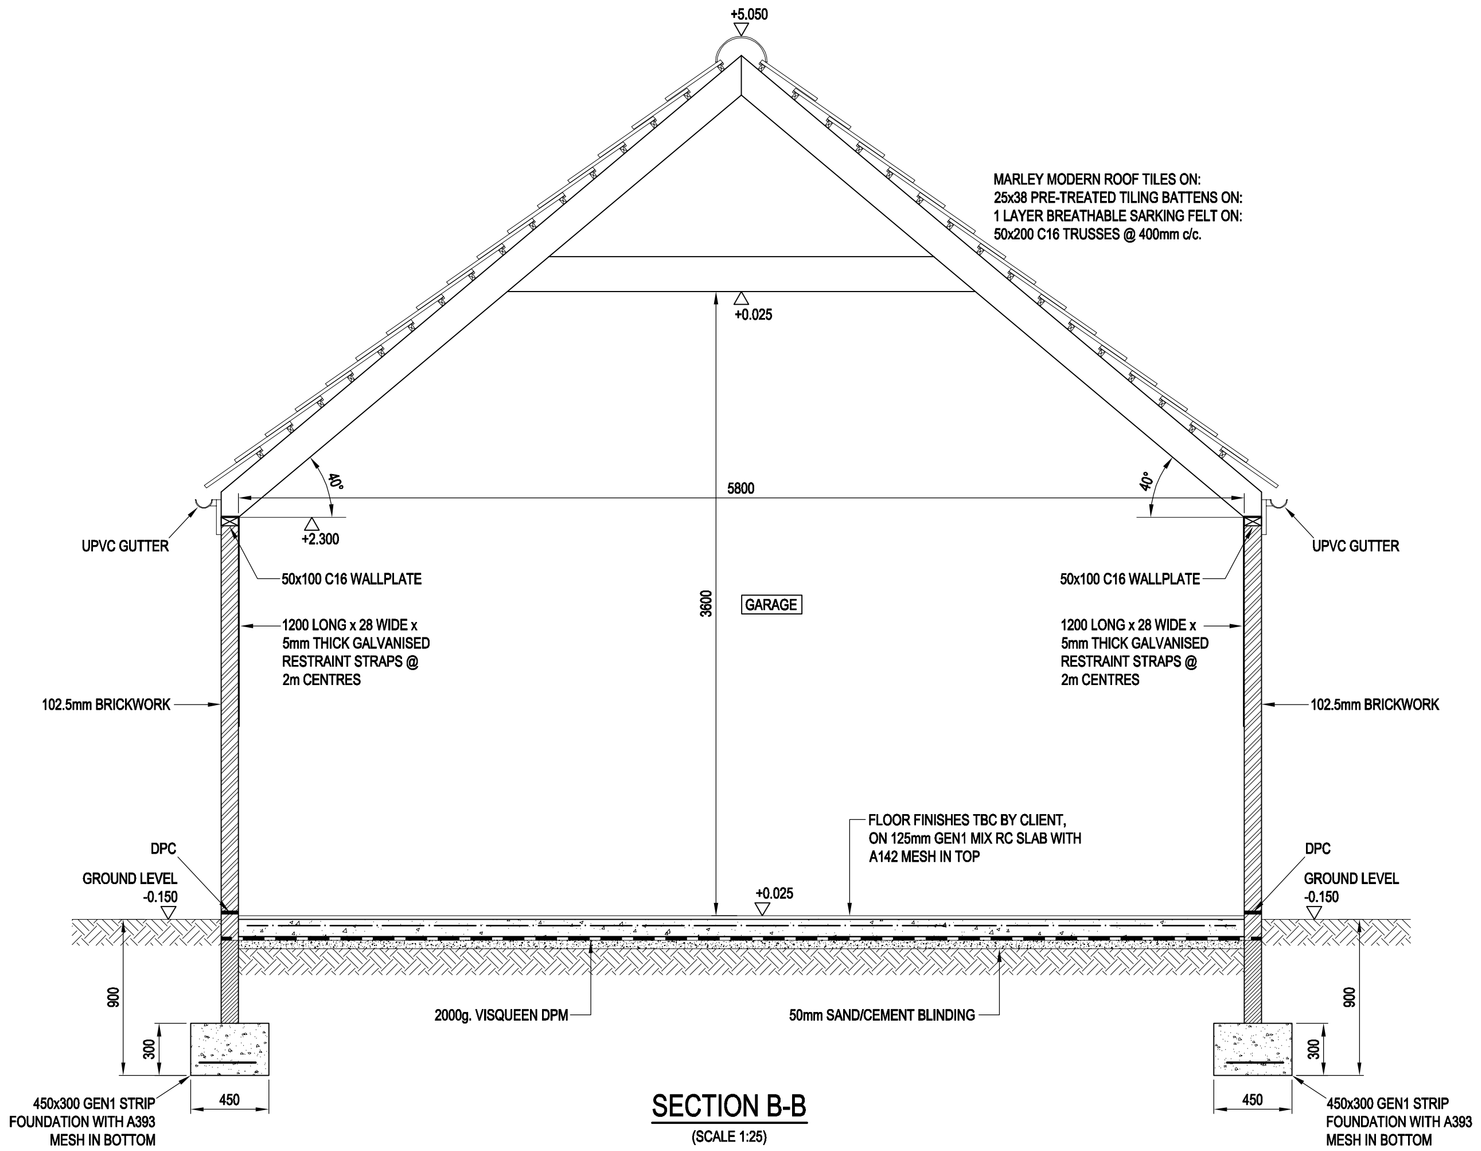

SECTION B-B

(SCALE 1:25)

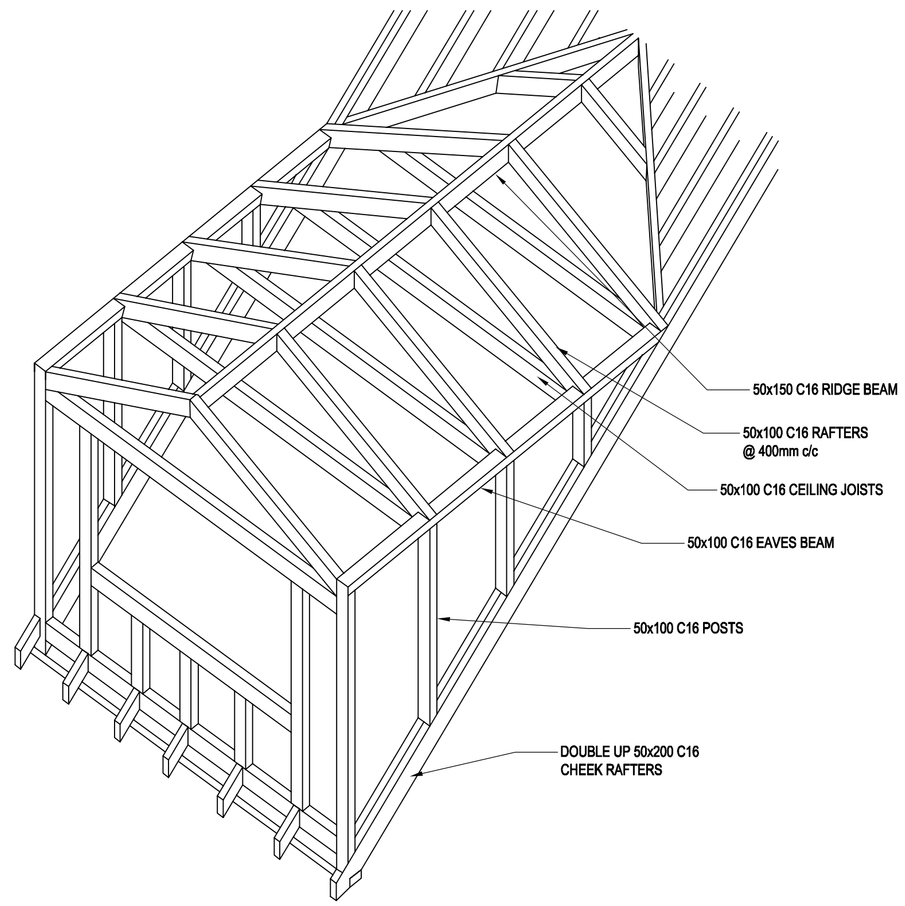

DORMER ISOMETRIC VIEW

(NTS)

1:25

0.5m 0 0.5m 1m 1.5m 2m 2.5m

Drawing No. 22087/04

Notes:
This drawing to be read in conjunction with all other relevant consultants drawings. Do not scale from this drawing. In case of discrepancies between drawings or dimensions, issues to be raised prior to any work commencing.

Revisions

A	CLIENT COMMENTS INCORPORATED	31.08.22
B	SCALE BAR ADDED	19.09.22

A & S P

Architectural & Structural Plans
74 Apsley Crescent
Kenton
Newcastle upon Tyne
NE3 3LQ
Tel: 07747390460
email: b_jordan@hotmail.com

MEADOW CROFT COTTAGE
BELFORD

Project
REAR EXTENSION &
DOUBLE GARAGE

Drawing
PROPOSED SECTIONS

Scales 1:25 @ A1

Drawn BJ
Date AUG 2022

Drawing No. 22087/04

A B