PROPOSED CHANGES TO CURRENT LAYOUT: to 1) improve access to loft, 2) improve natural light in kitchen, 3) create a dressing room area within the bedroom

2a Bekesbourne Lane

Littlebourne
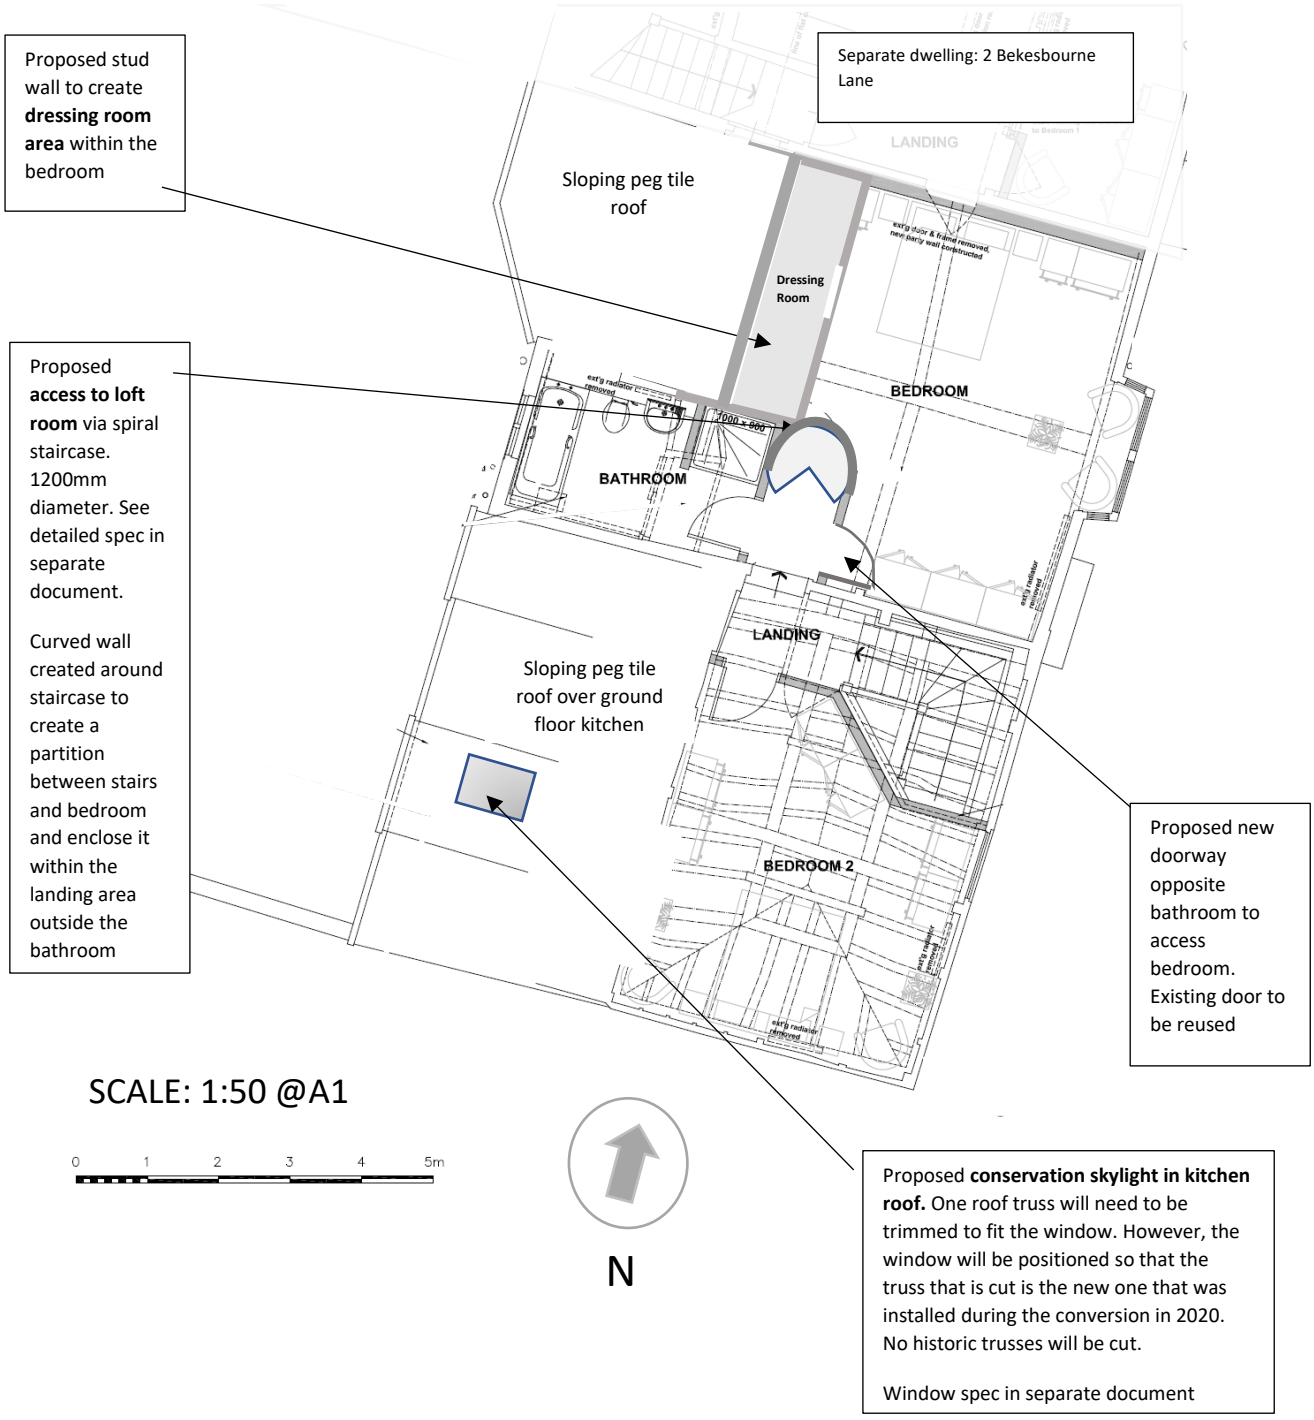
CT3 1UY