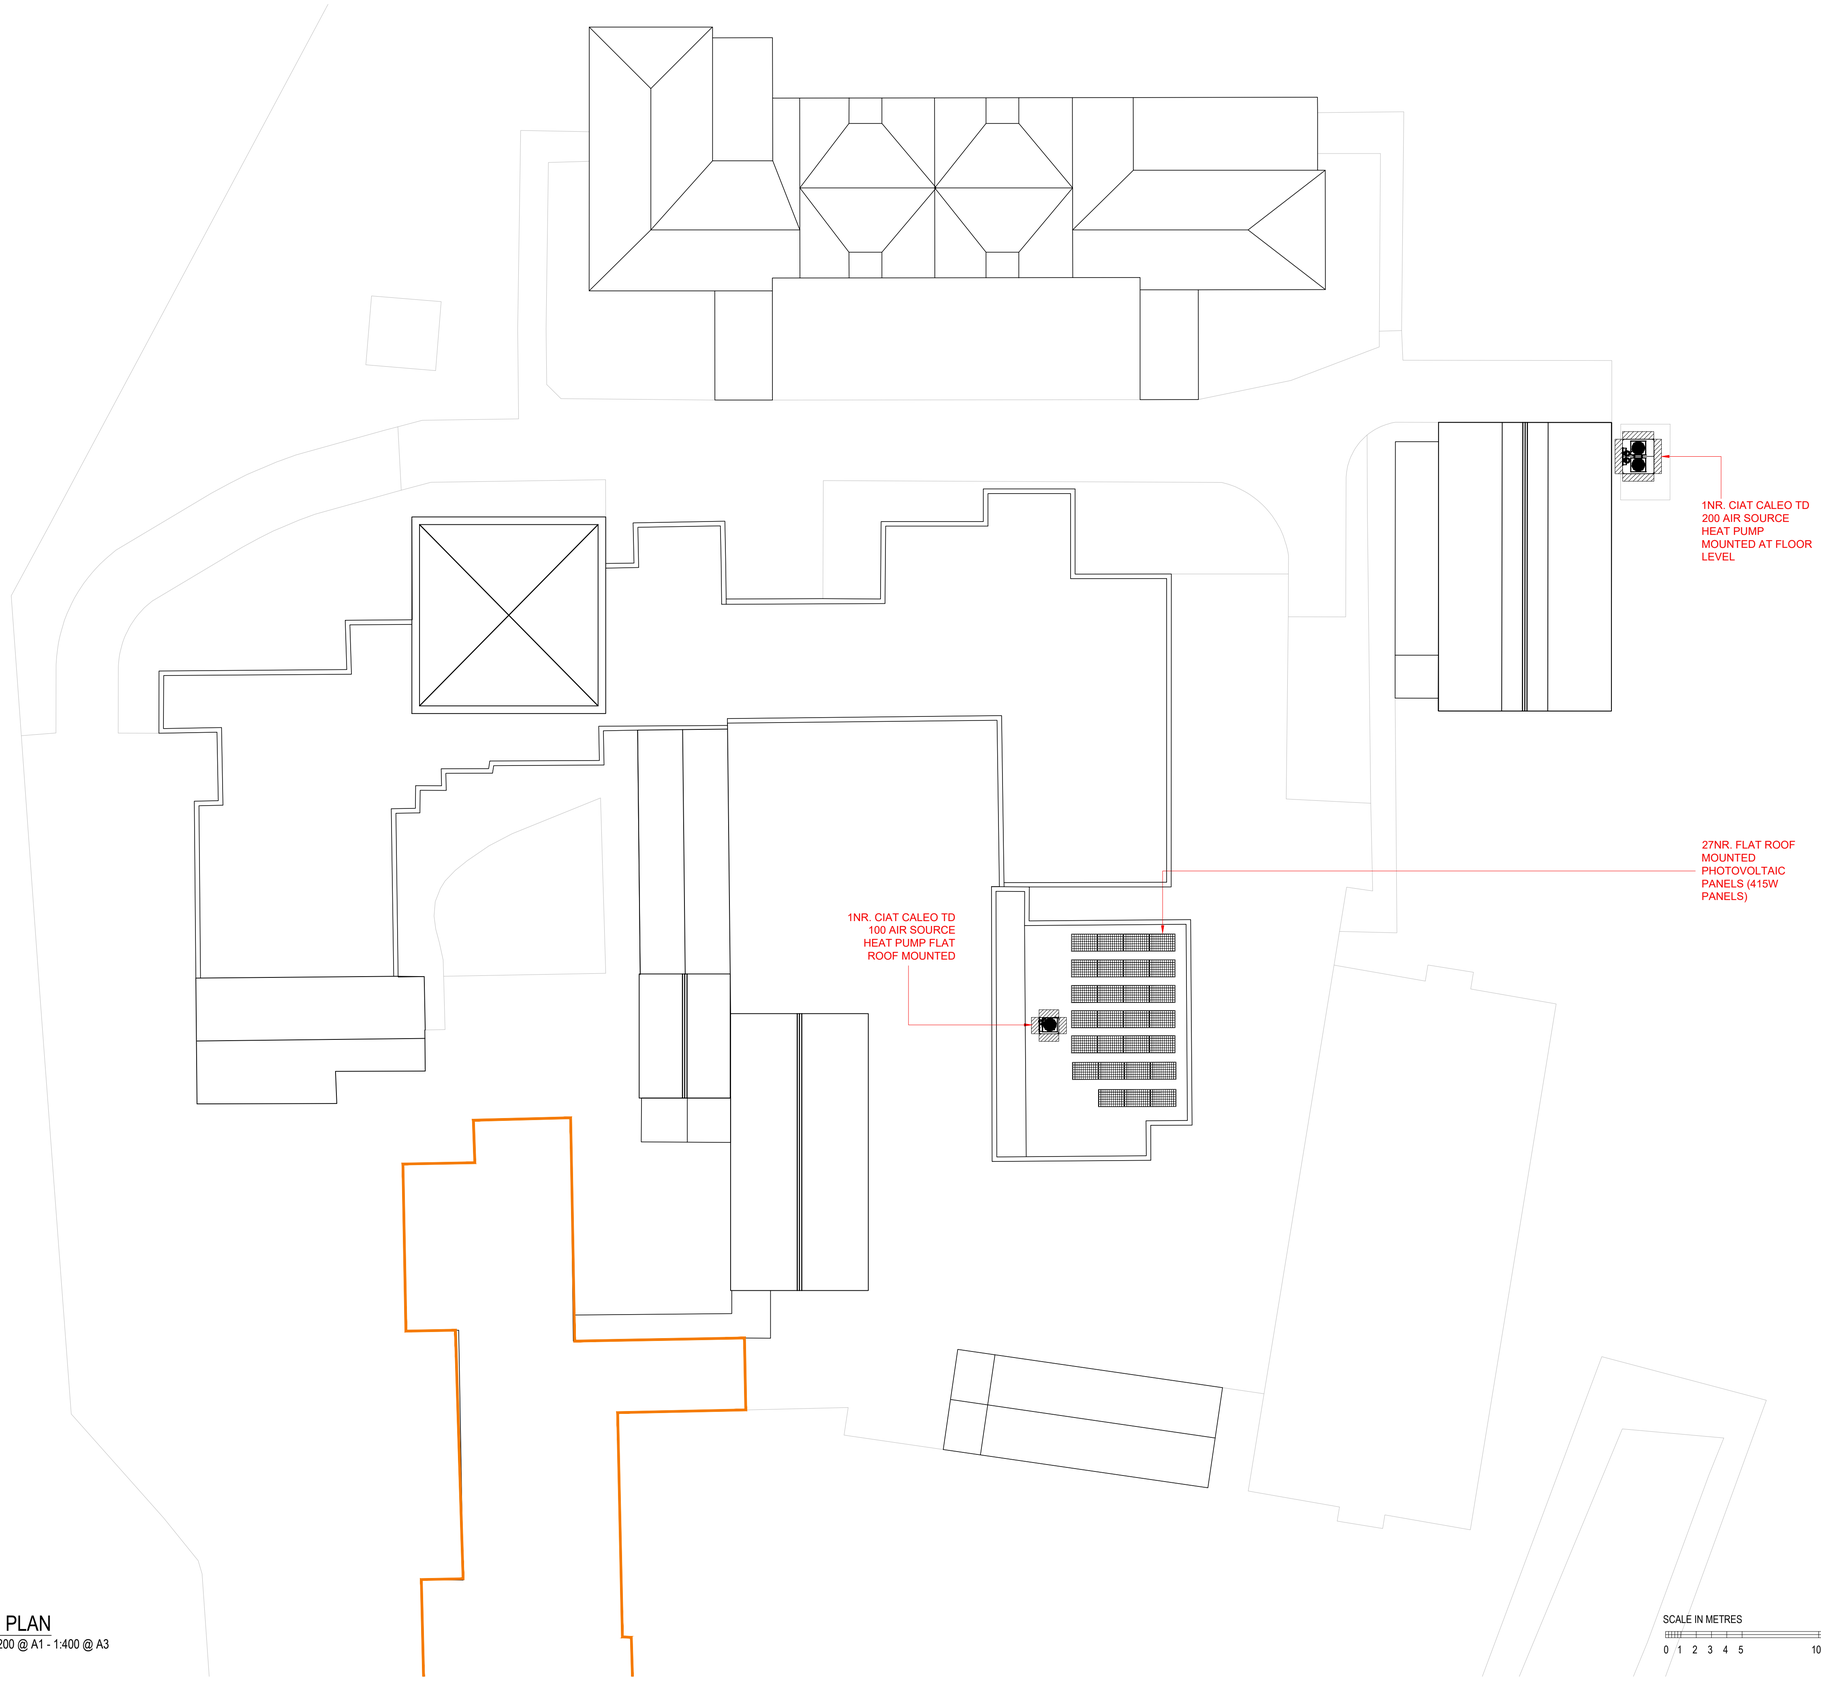

PETER SMITH ASSOCIATES Architects

Notes:

1. Contractors must check all dimensions on site. Only figured dimensions are to be worked from. Discrepancies must be reported to the Architect or Engineer before proceeding. © This drawing is copyright
2. Reproduced from OS Sitemap ® by permission of Ordnance Survey® on behalf of The Controller of Her Majesty's Stationery Office. © Crown copyright 2008. All rights reserved. Licence number 09457549.
3. Do not scale off this drawing. Work to written dims only and any discrepancies to be notified to the architect.
4. This drawing must be read in conjunction with all other relevant Architects, Structural Engineers, M&E Engineers, and all other relevant consultants drawings details and specifications.

ROOF PLAN

SCALE 1:200 @ A1 - 1:400 @ A3

SCALE IN METRES 1:200

0 1 2 3 4 5 10 15

REV.	DESCRIPTION	BY	DATE

STATUS : ☐ FEASIBILITY ■ PLANNING ☐ TENDER ☐ CONSTRUCTION ☐ AS-BUILT

PETER SMITH ASSOCIATES Architects

The Studio
57 Main Street
Baston
Peterborough PE69PB

Tel. 01778 560090
Fax. 01778 560091

PROJECT :
ERECTION OF PV & ASHP UNITS
DECARBONISATION
THE HARBOUR SCHOOL

DRAWING :
PROPOSED ROOF PLAN

CLIENT :
CMAT

DRAWING NO : 22 / 4354 / HARBOUR/03

SCALE : A1 @ 1:200 REVISION : ☐

SCALE : A3 @ 1:400 Date : MAY 2022

DRAWN BY : YK

CHECKED BY : -