# A1

This drawing is copyright and the property of Studio 31 Ltd. Reproduction of thisdrawing is not permittedf without written authorisation
Figured dimensions are to be used in preference to scaled entities with particulars taken from the actual work where possible. If in doubt ask.
Any discrepancies are to be reported immediately and before proceeding
Attention is drawn to the requirements of current safety legislation and specifically the Construction and Management Regulations

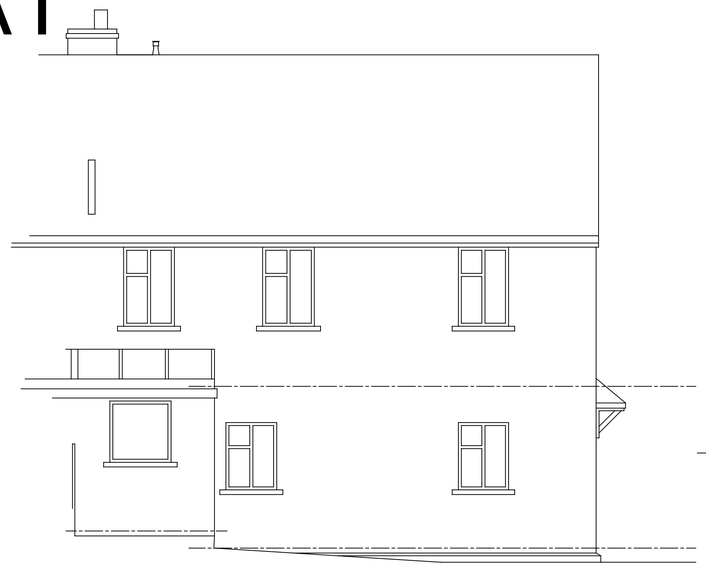

REAR ELEVATION
SCALE 1:50

SIDE ELEVATION
SCALE 1:50

FRONT ELEVATION
SCALE 1:50

EXISTING FINISHES:
Roof - Tiled
Walls - Face brick
Doors/windows - UPVC
RW Goods - Black UPVC

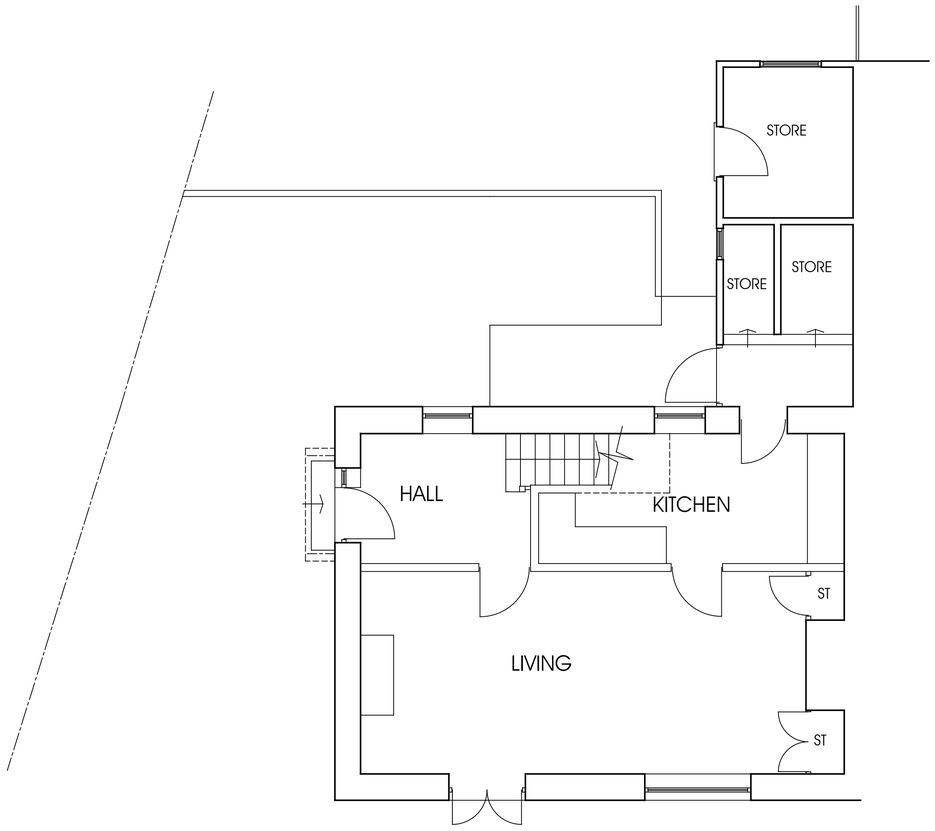


GROUND FLOOR PLAN
SCALE 1:50

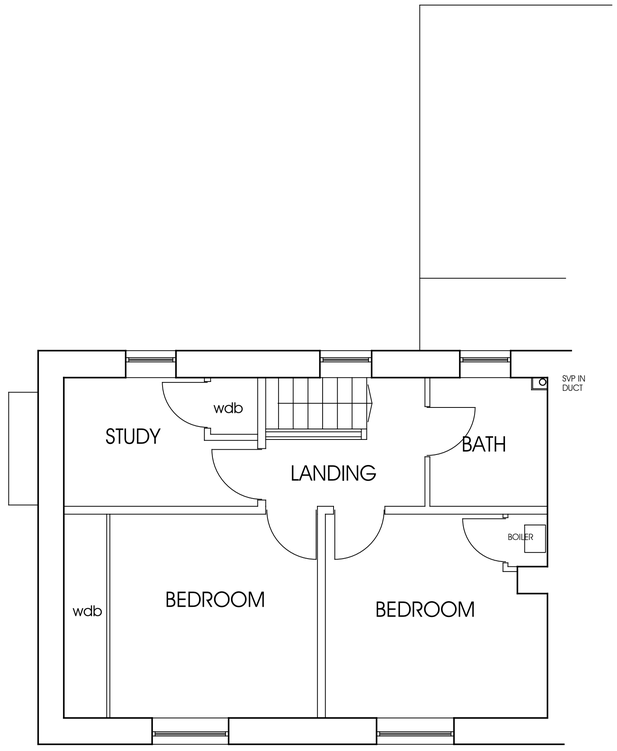


FIRST FLOOR PLAN
SCALE 1:50

| REVISION | DESCRIPTION | DATE |
|---|---|---|
| | | |

PROJECT
PROPOSED EXTENSION TO REAR OF
10 WYRESDALE CRESCENT,SCORTON.LANCS PR3 1AT

DRAWING TITLE
SURVEY

CLIENTS
S.BARTON AND M.HARRISON

| | |
|---|---|
| REVISION | |
| DRAWN BY ag | DATE FEB 2022 |
| SCALE 1:50 | |
| DRAWING NUMBER 31.2143.01 | |

Studio 31 Architectural Solutions Ltd
HEADINGLEY HOUSE,
SOUTH ROAD
MORECAMBE
LANCS LA4 5RE
E-MAIL: design@studio31ltd WWW: studio31ltd.com Tele 01524 412953