A1

This drawing is copyright and the property of Studio 31 Ltd. Reproduction of this drawing is not permitted without written authorisation
Figured dimensions are to be used in preference to scaled entities with particulars taken from the actual work where possible. If in doubt ask.
Any discrepancies are to be reported immediately and before proceeding
Attention is drawn to the requirements of current safety legislation and specifically the Construction and Management Regulations

REAR ELEVATION (N.E.FACING)
SCALE 1:50

SIDE ELEVATION (N.W.FACING)
SCALE 1:50

FRONT ELEVATION (S.W.FACING)
SCALE 1:50

NO CHANGE

PROPOSED FINISHES:
Roof - Tiled to match existing
Walls - Face brickwork to match existing
Doors/windows - UPVC to match
RW Goods - Black UPVC to match

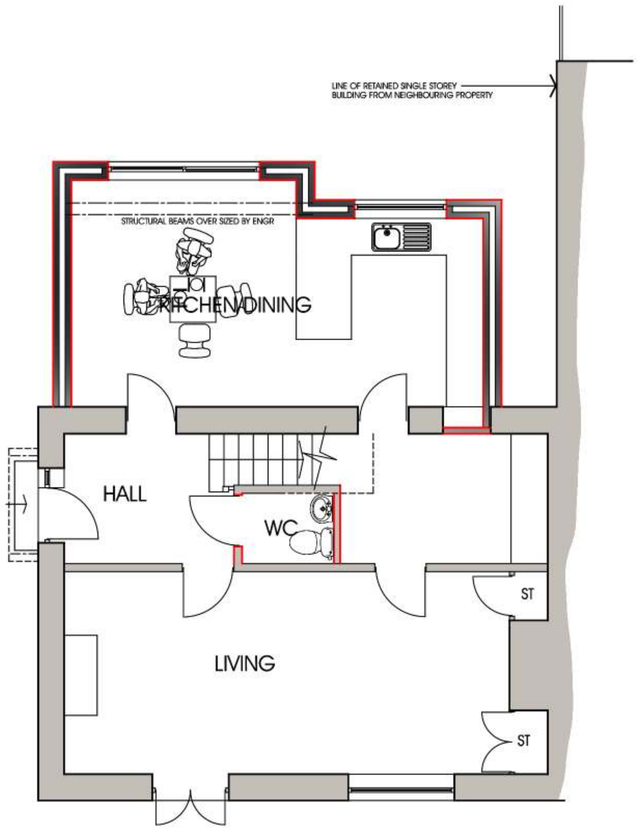

GROUND FLOOR PLAN
SCALE 1:50

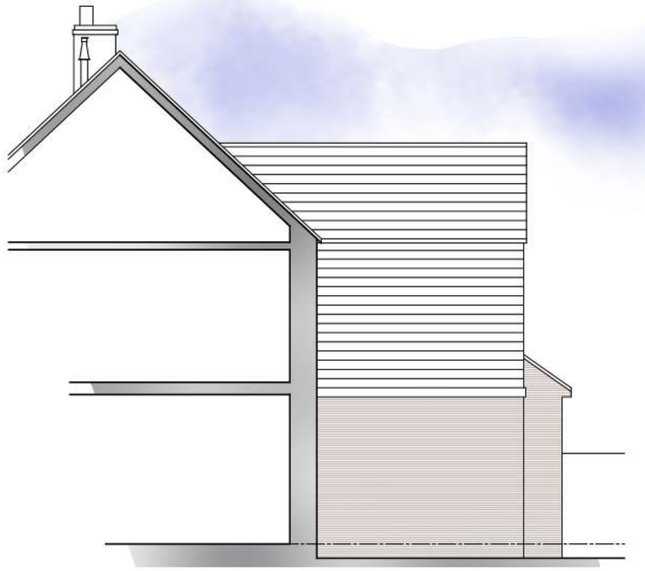

SIDE ELEVATION/SECTION (S.E.FACING)
SCALE 1:50

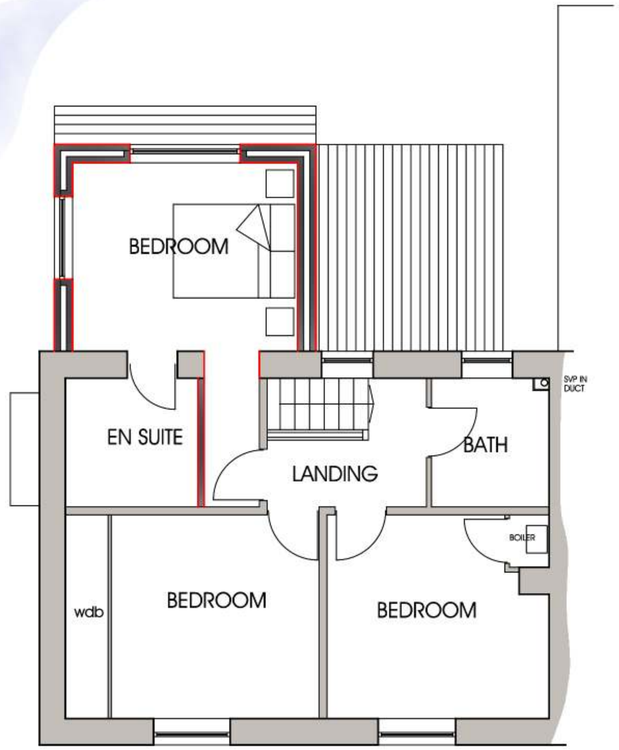

FIRST FLOOR PLAN
SCALE 1:50

REVISION	DESCRIPTION	DATE
A	REDESIGNED	12/2/2022
B	MODIFIED FOR CLIENTS	17/2/2022
C	MODIFIED FOR CLIENTS	19/7/2022
D	MODIFIED FOR CLIENTS	12/9/2022

PROJECT
PROPOSED EXTENSION TO REAR OF
10 WYRESDALE CRESCENT,SCORTON.LANCS PR3 1AT

DRAWING TITLE
SCHEME PROPOSALS

CLIENTS
S.BARTON AND M.HARRISON

REVISION	D
DRAWN BY	DATE
ag	FEB 2022
SCALE	
1:50	
DRAWING NUMBER	
31.2143.02	

The Studio 31 Architectural Solutions Ltd
HEADINGLEY HOUSE,
SOUTH ROAD
MORECAMBE
LANCS LA4 5RE
E-MAIL: design@studio31ltd WWW: studio31ltd.com Tele 01524 412953