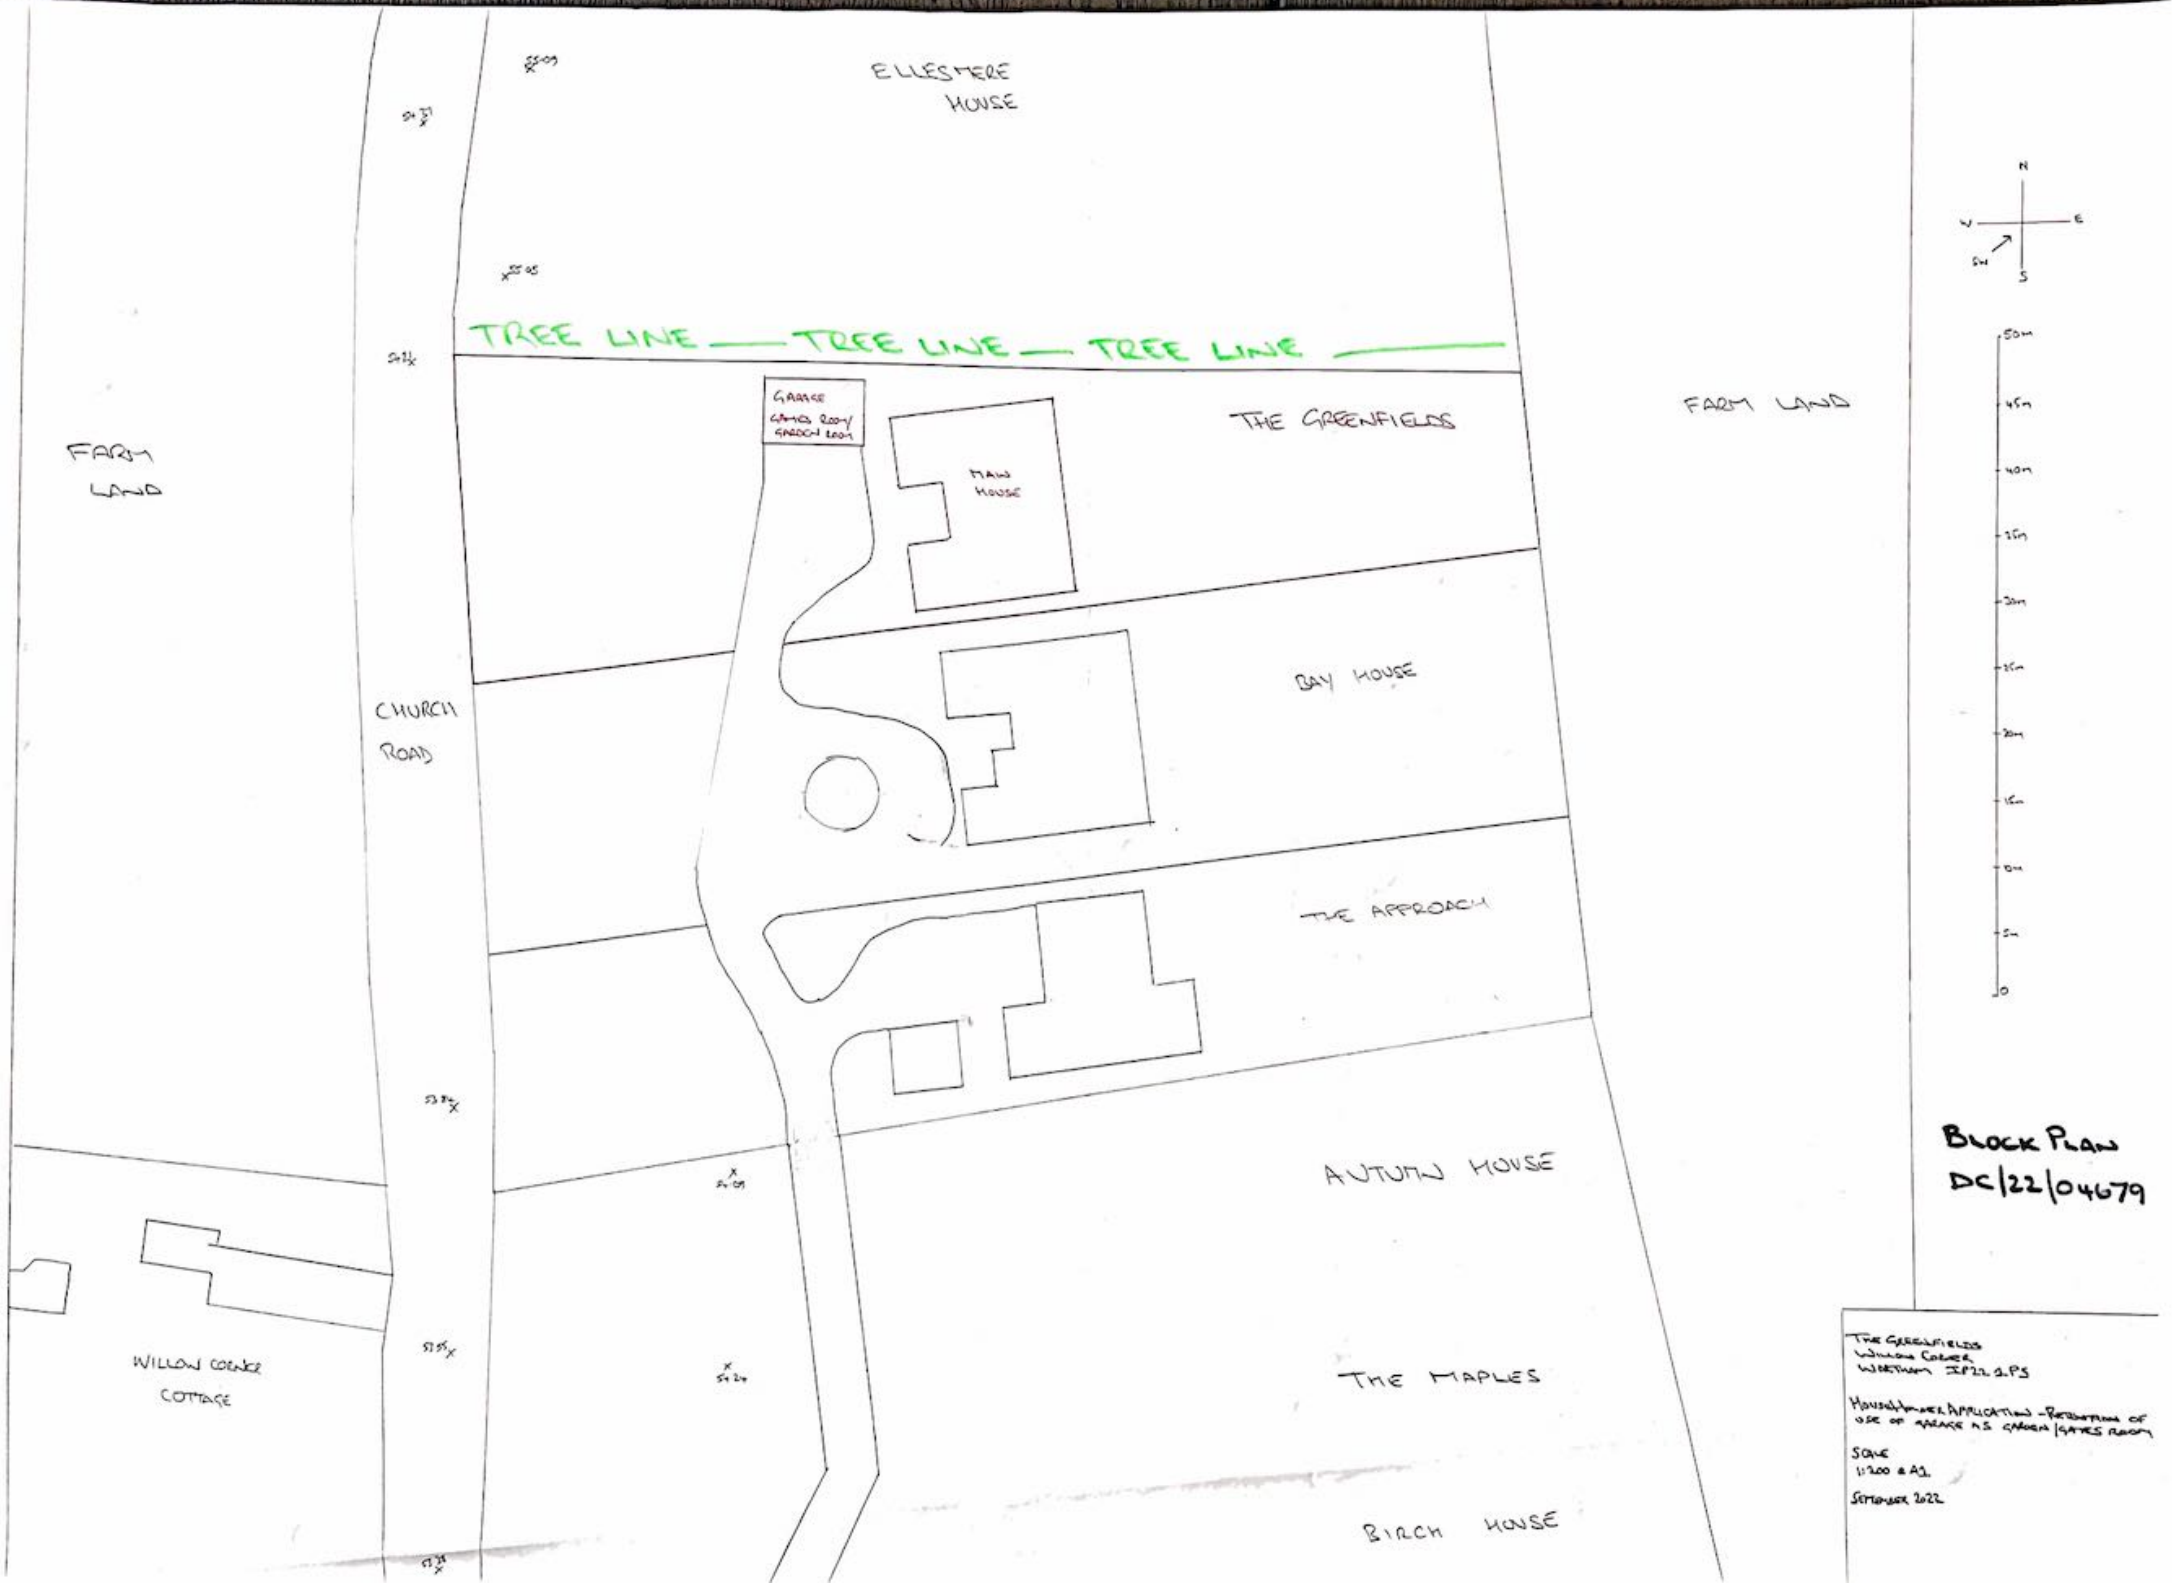

BLOCK PLAN
DC/22/04679

THE GREENFIELDS
WILLOW CORNER
WRETHAM IP22 2PS

HOUSEHOLDER APPLICATION - RETENTION OF USE OF GARAGE AS GAMES/GARDEN ROOM

SCALE
1:200 @ A3

SEPTEMBER 2022