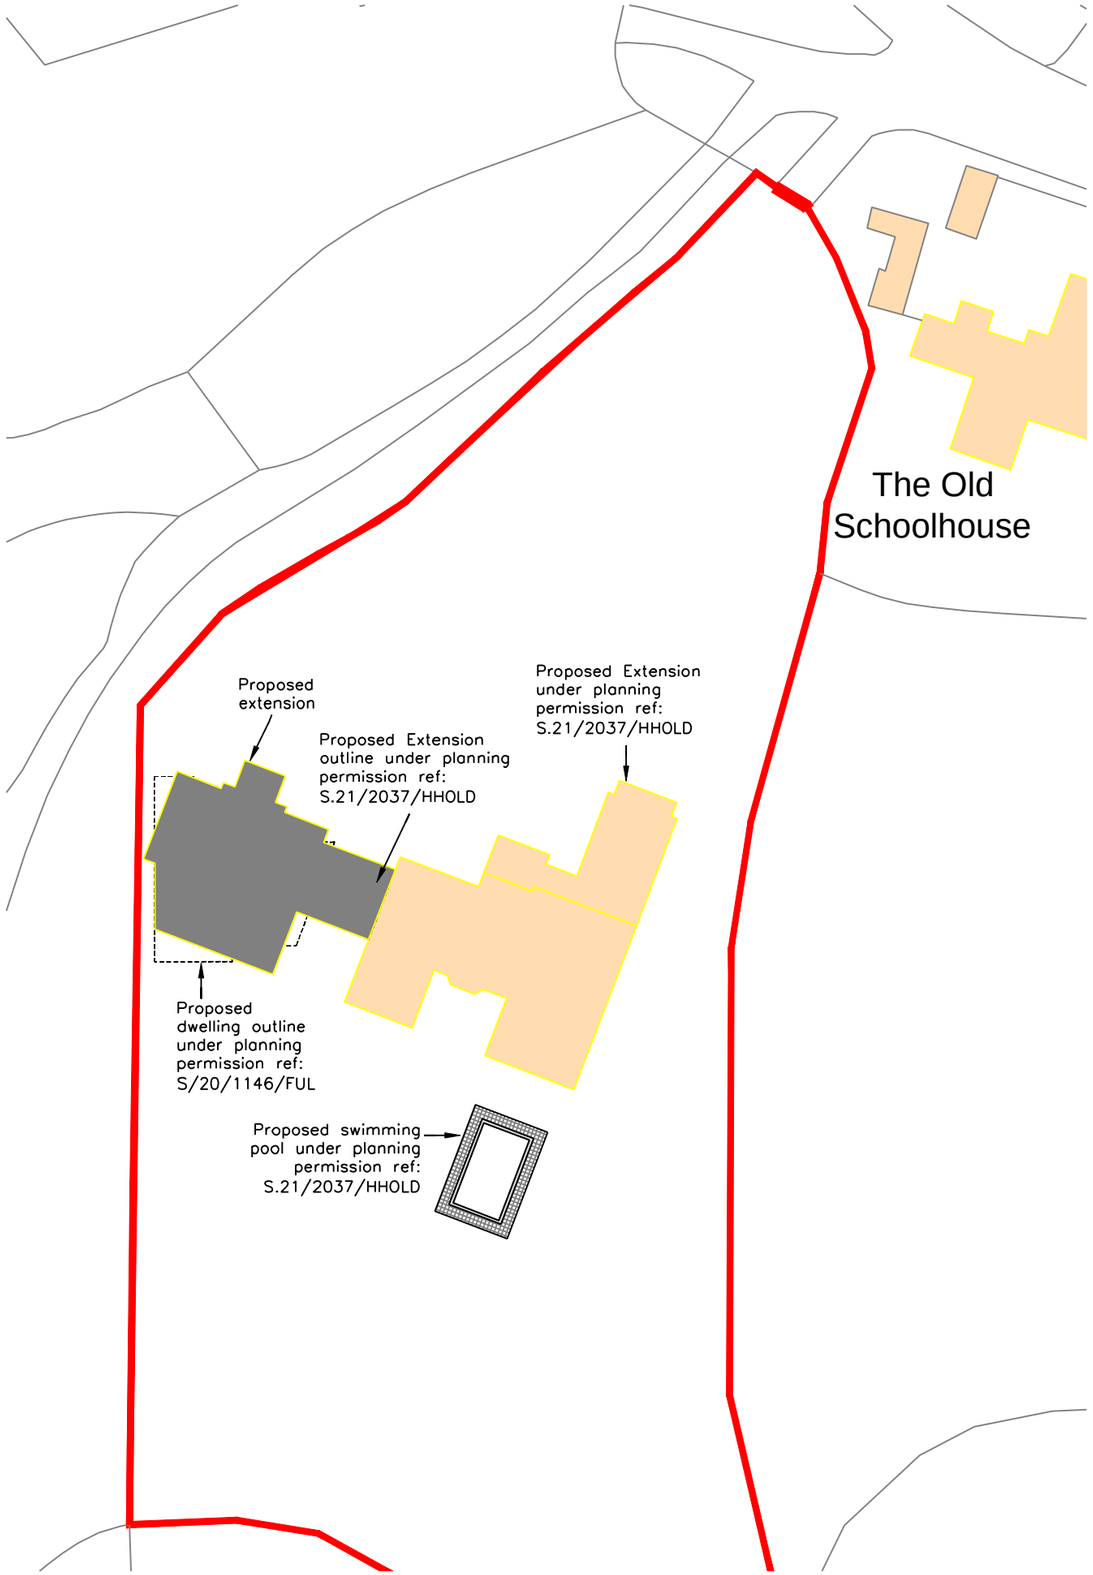

SITE PLAN 1:500

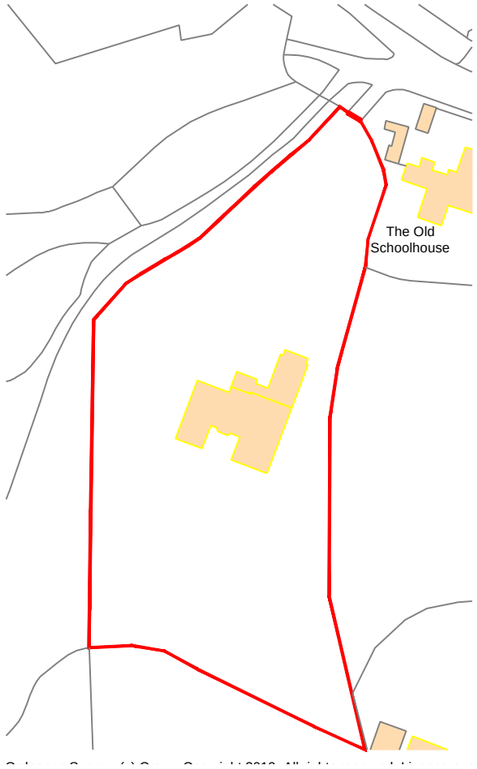

SITE LOCATION PLAN 1:1250

N

Client

PROPOSED EXTENSION

TUMBLING FIELDS
STINCHCOMBE
DURSLEY
GL11 6BQ

[redacted]

Title

SITE LOCATION PLAN
& BLOCK PLAN

CHURCH
ARCHITECTURAL
Rory Brock
[redacted]
April Church
[redacted]
1 Coxgate, Randwick, Stroud, Glos, GL6 6HR

Drawn	RWB
Scale	1:500/1250 @ A3
Date	MARCH 2022

Drawing Number

101

Revisions

–