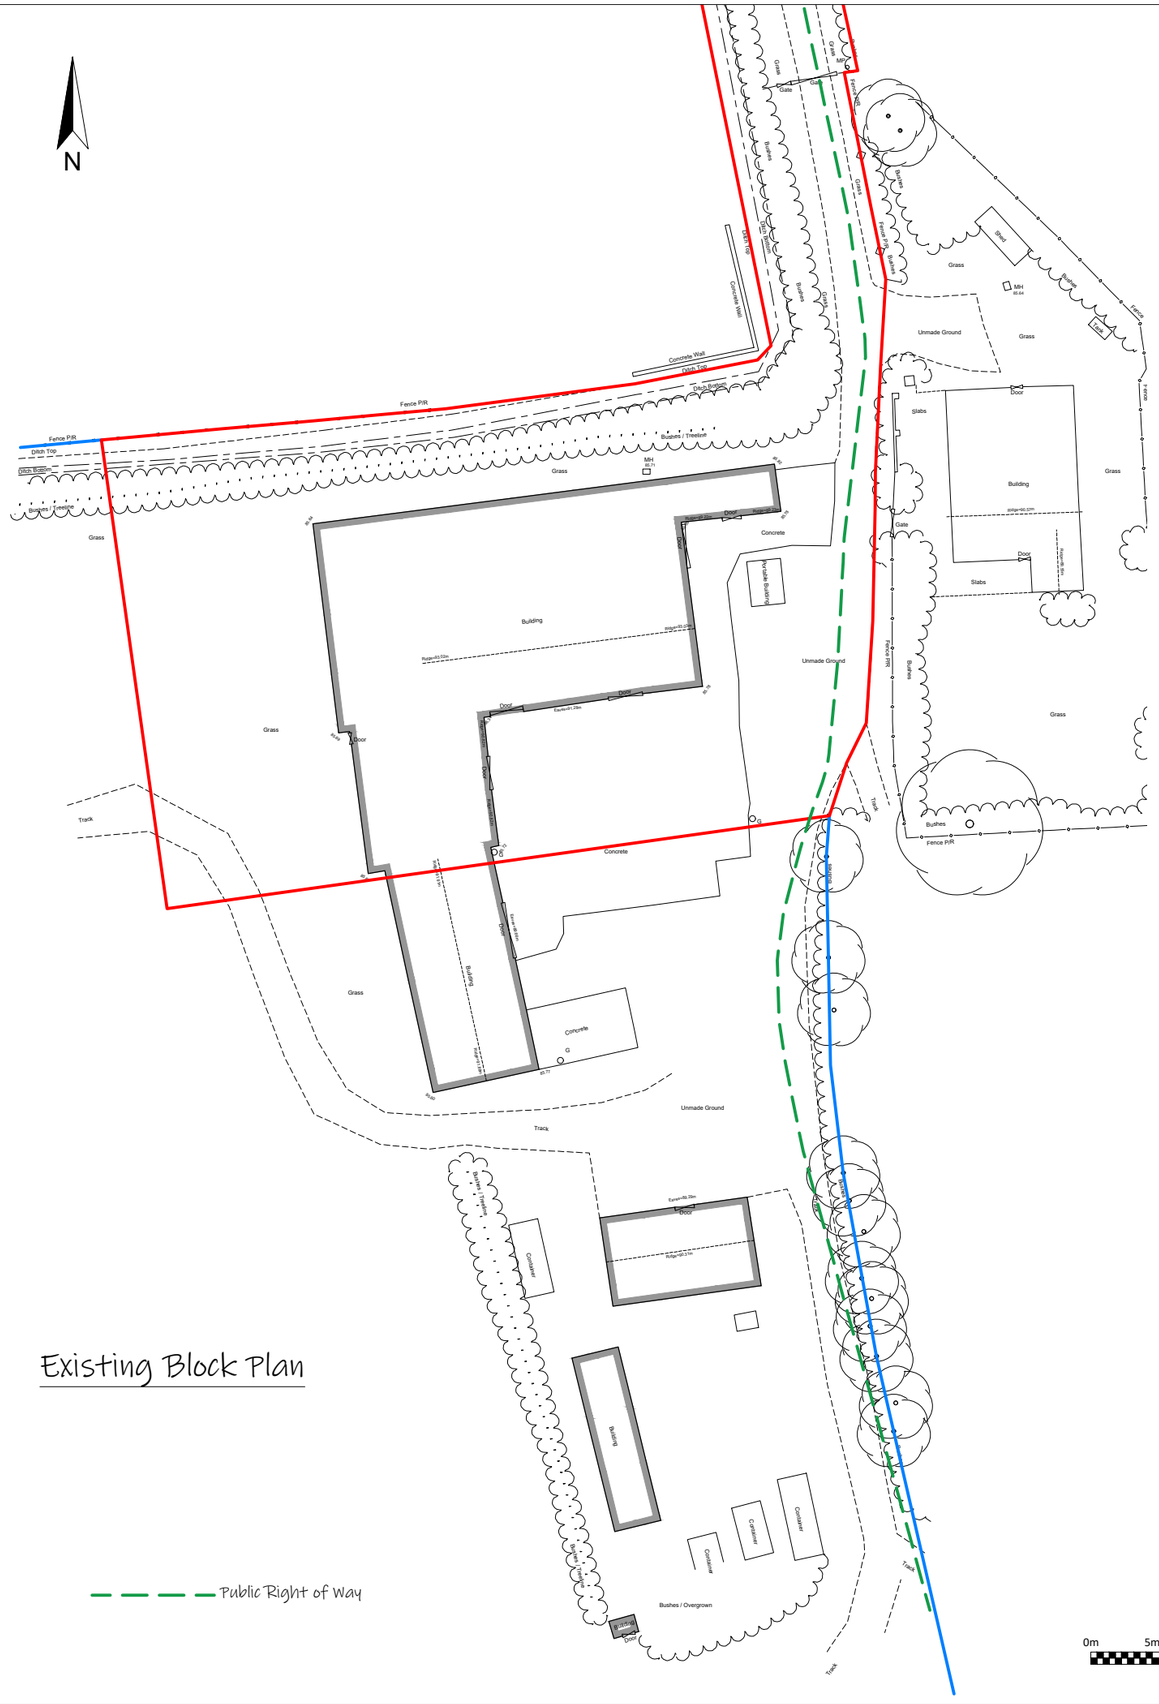

Existing Block Plan

Public Right of Way

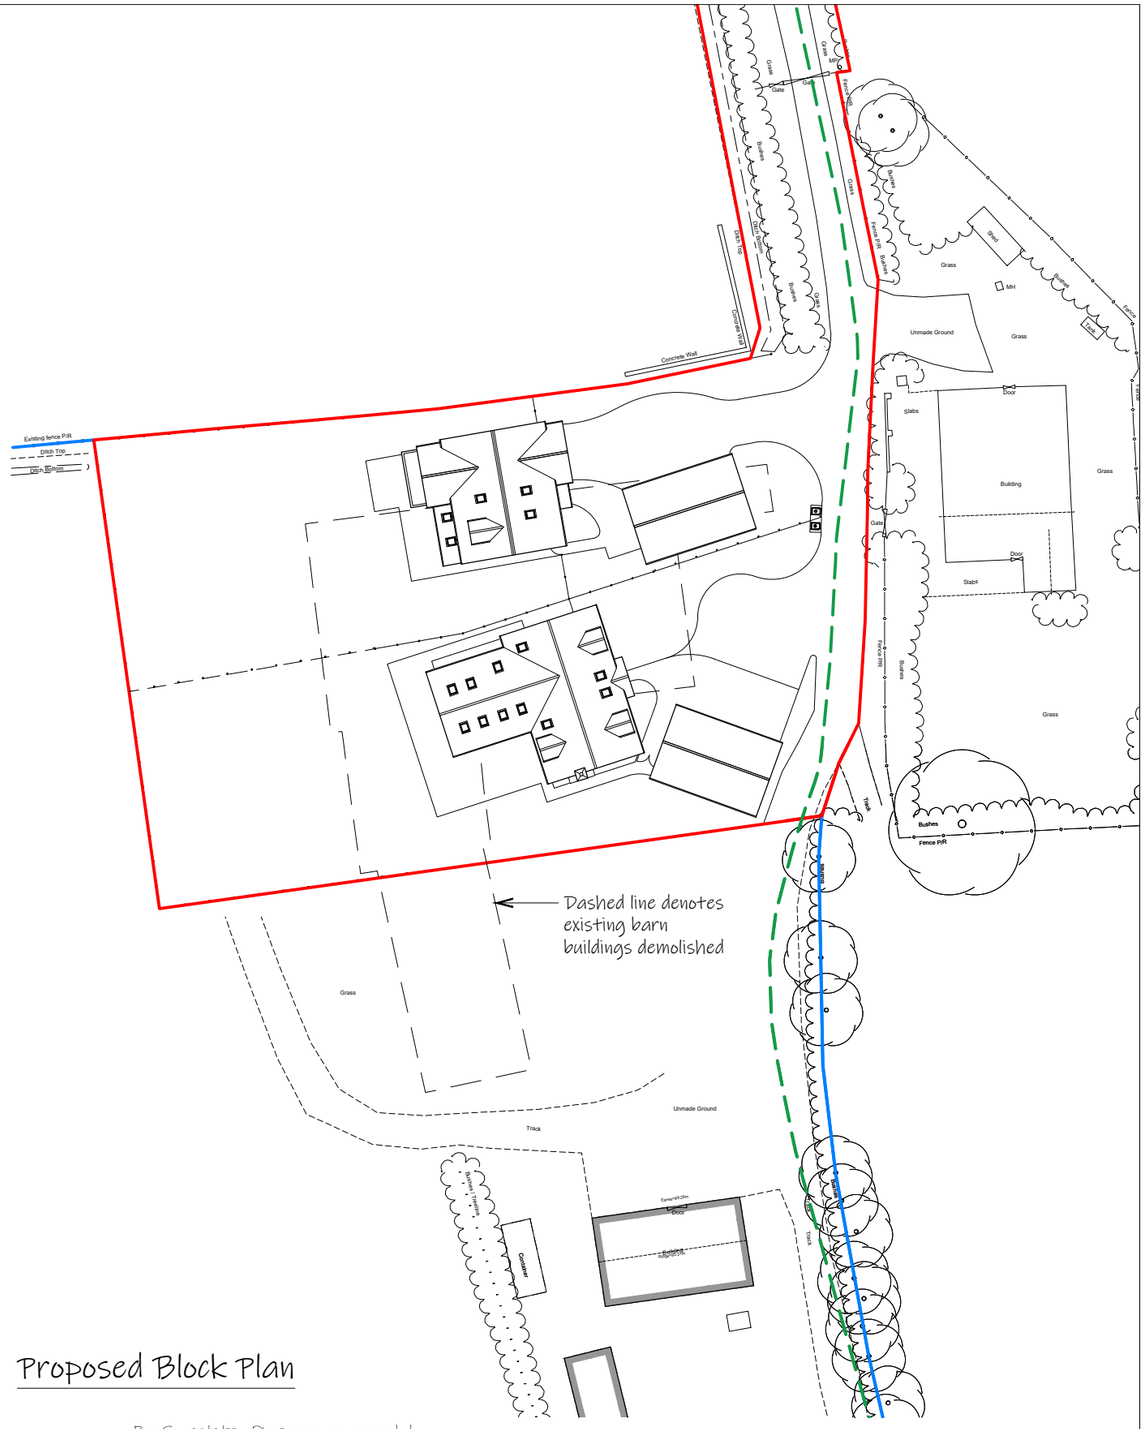

Proposed Block Plan

0m 5m 10m 15m 20m 25m

1:500 SCALE BAR

Rev C - 06/10/22 - Plot 2 arrangement amended
Rev B - 08/09/22 - Public Right Of Way route adjusted to co-ordinate with Suffolk County Councils definitive alignment of Battisford Public Footpath 4/Ringshall Public Footpath 4
Rev A - 25/08/22 - Public Rights Of Way shown

Ian Smillie Architectural Services
75 Camden Road, Ipswich IP3 8JN

telephone 01473 714209
Do not scale from this drawing
- if in doubt ASK.

Existing and Proposed Block Plans
Proposed New Dwellings
Stoke Farm, Straight Road, Battisford, Stowmarket, Suffolk
for Mr & Mrs D Upson

scale: 1:500 @ A3 drg. number 2021155/02 rev. C