Copyright reserved to Woodward AP Ltd.

Figured dimensions only are to be used. Contractor must verify all dimensions on site before commencing any work. Any discrepancies must be brought to the attention of the architect.

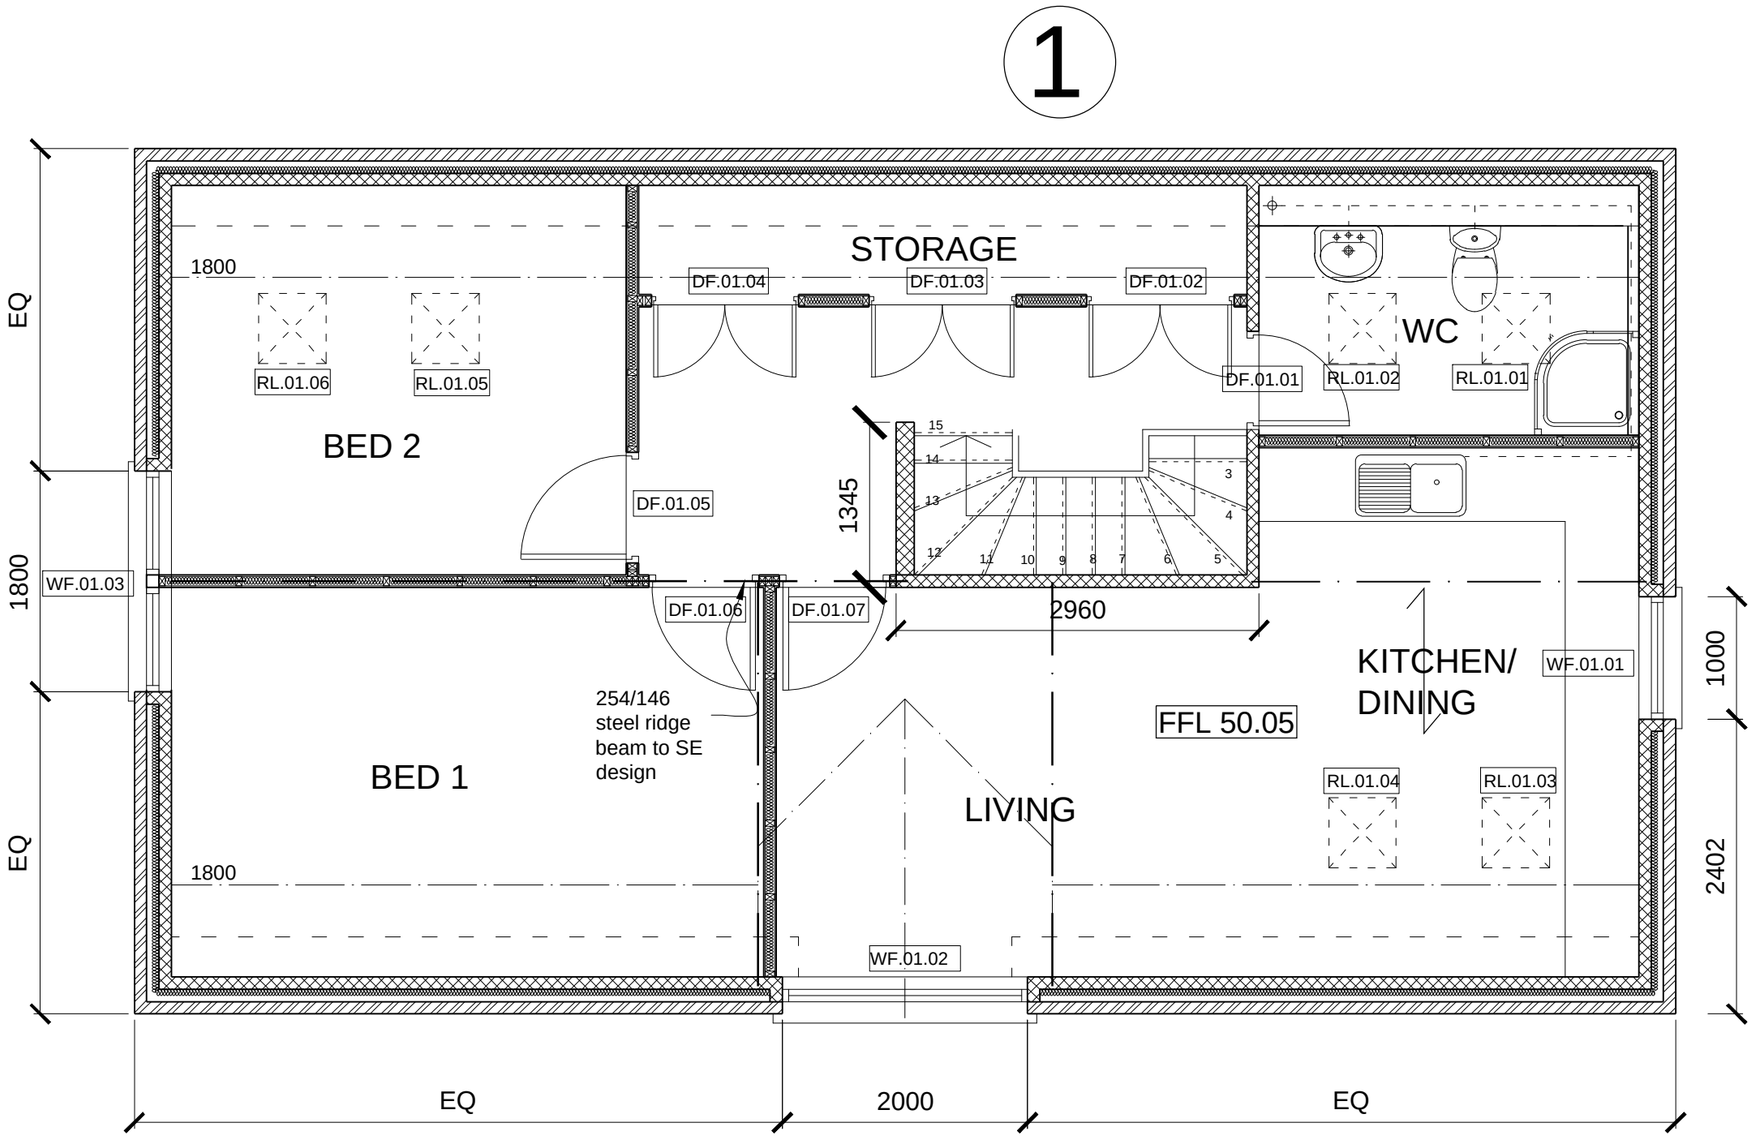

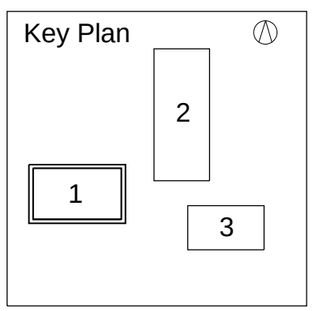

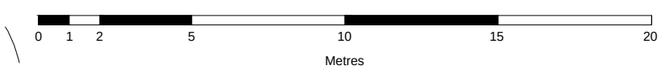

WOODWARD
ARCHITECTURAL
PRACTICE
Tel : 0117 973 5690 Fax : 0117 923 8060

date drawn	project	drg	scale
Feb 22	North Sydmonton Barns	Barn 1 First floor plan	1:50

775-12/401F