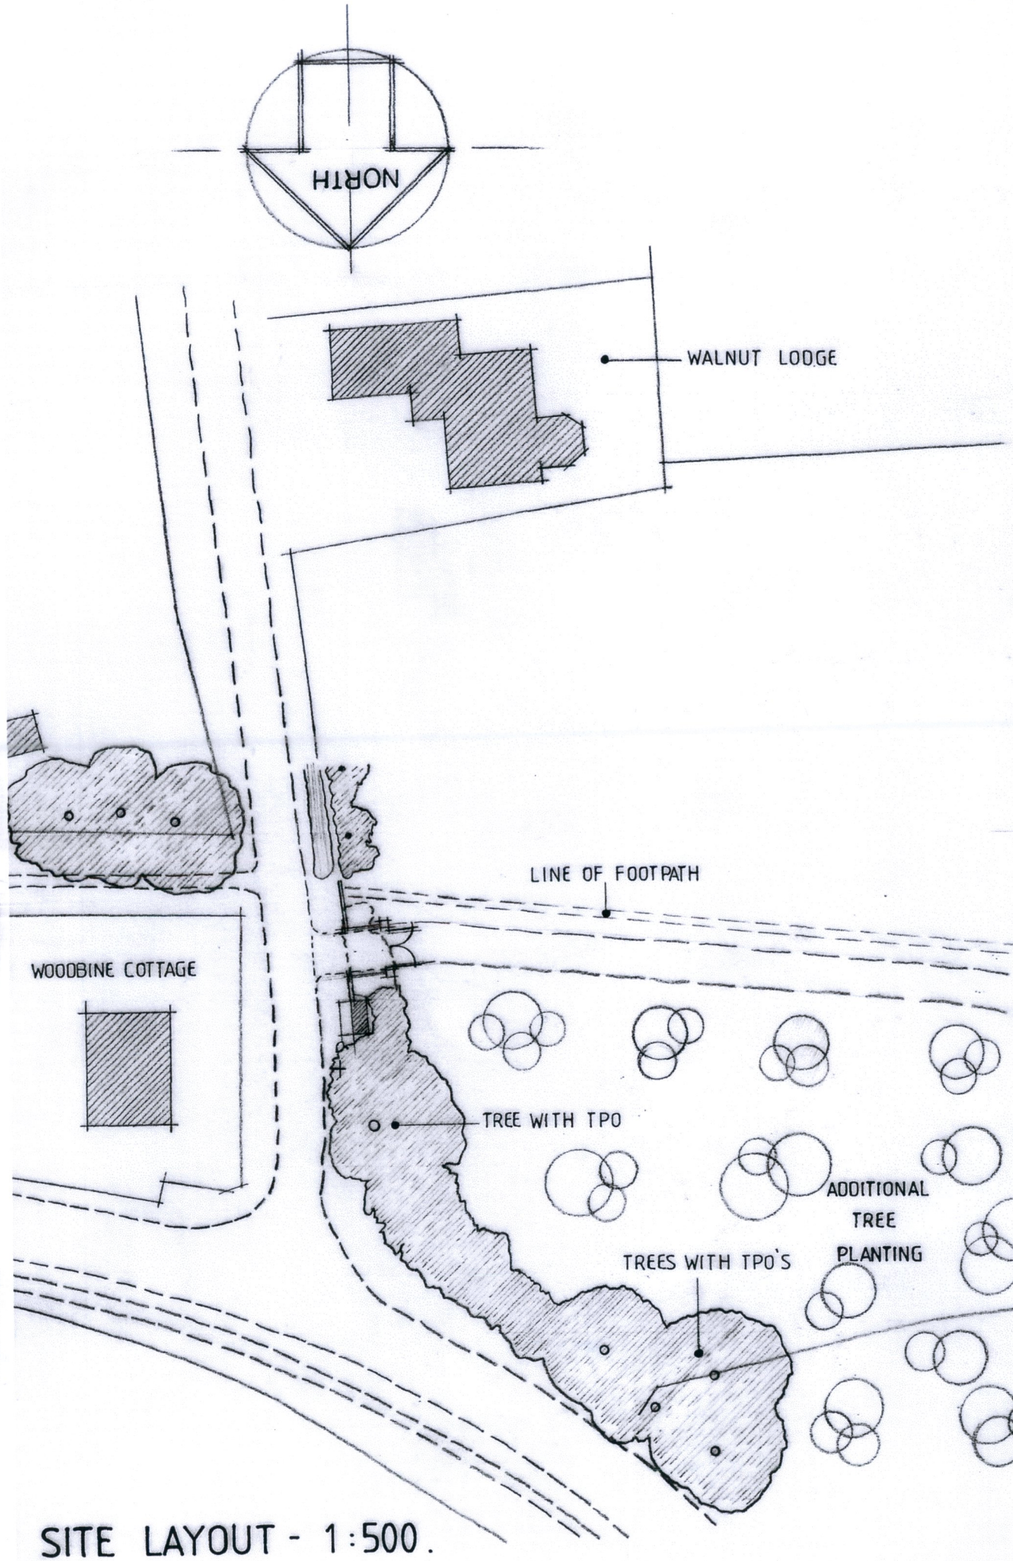

SITE LAYOUT - 1:500.

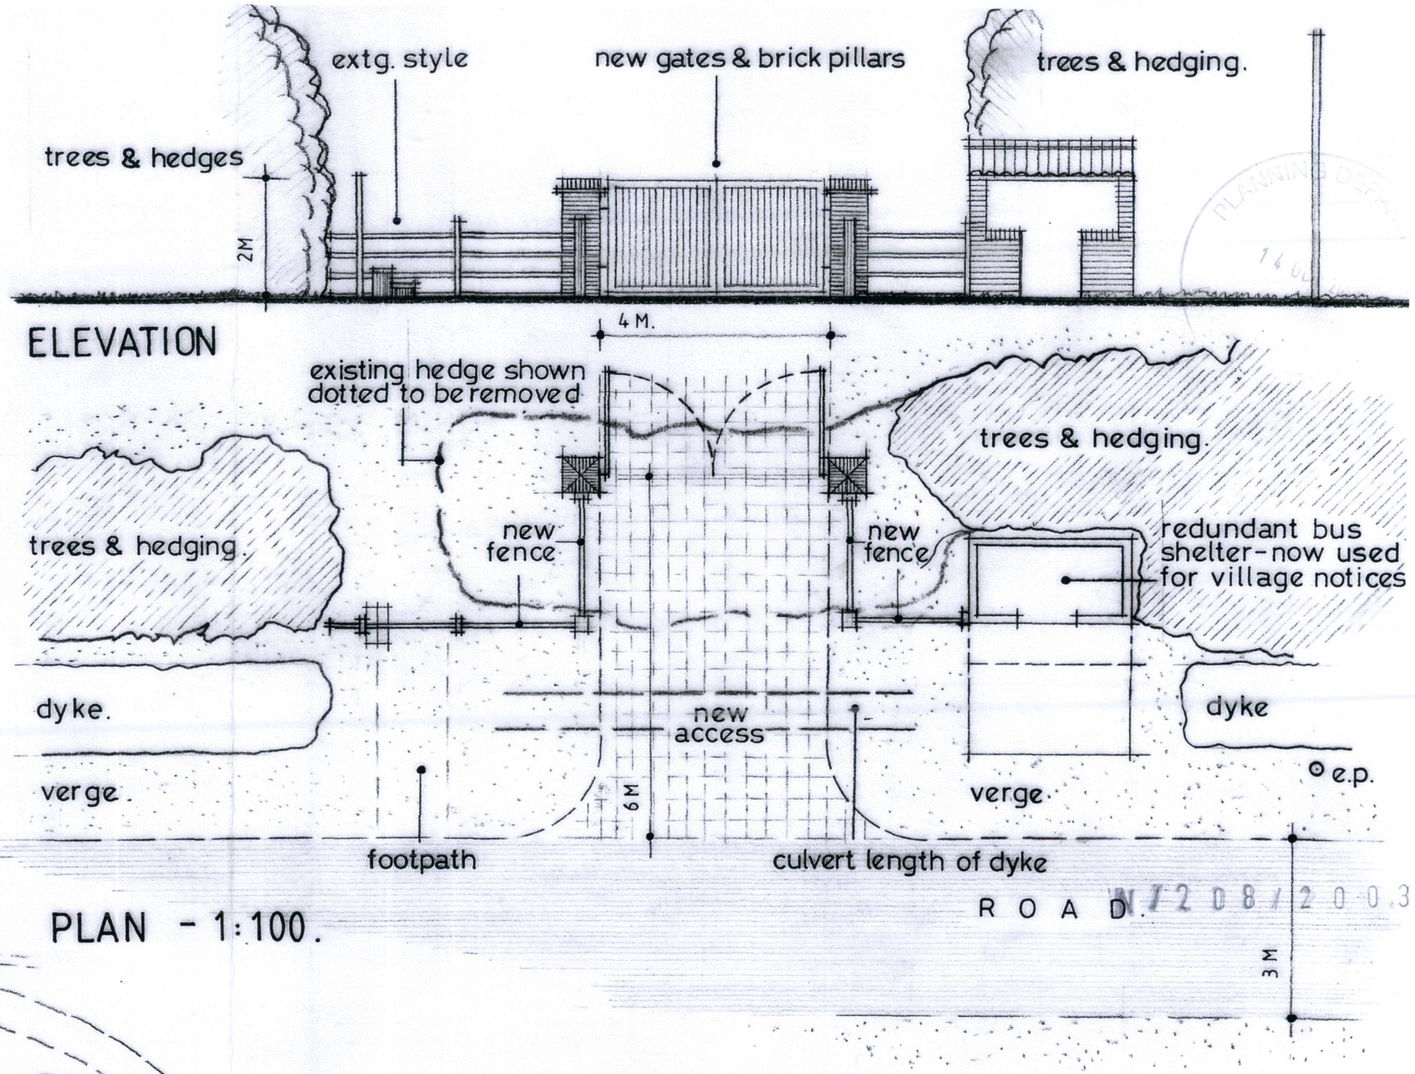

ELEVATION

PLAN - 1:100.

PROPOSED VEHICULAR ACCESS

THE ELMS
WILLOUGHBY ROAD
SLOOTHBY

SEPTEMBER 2022.

DWG N° 01.

PLANNING DEPT
14 OCT
W/2208/2003/22