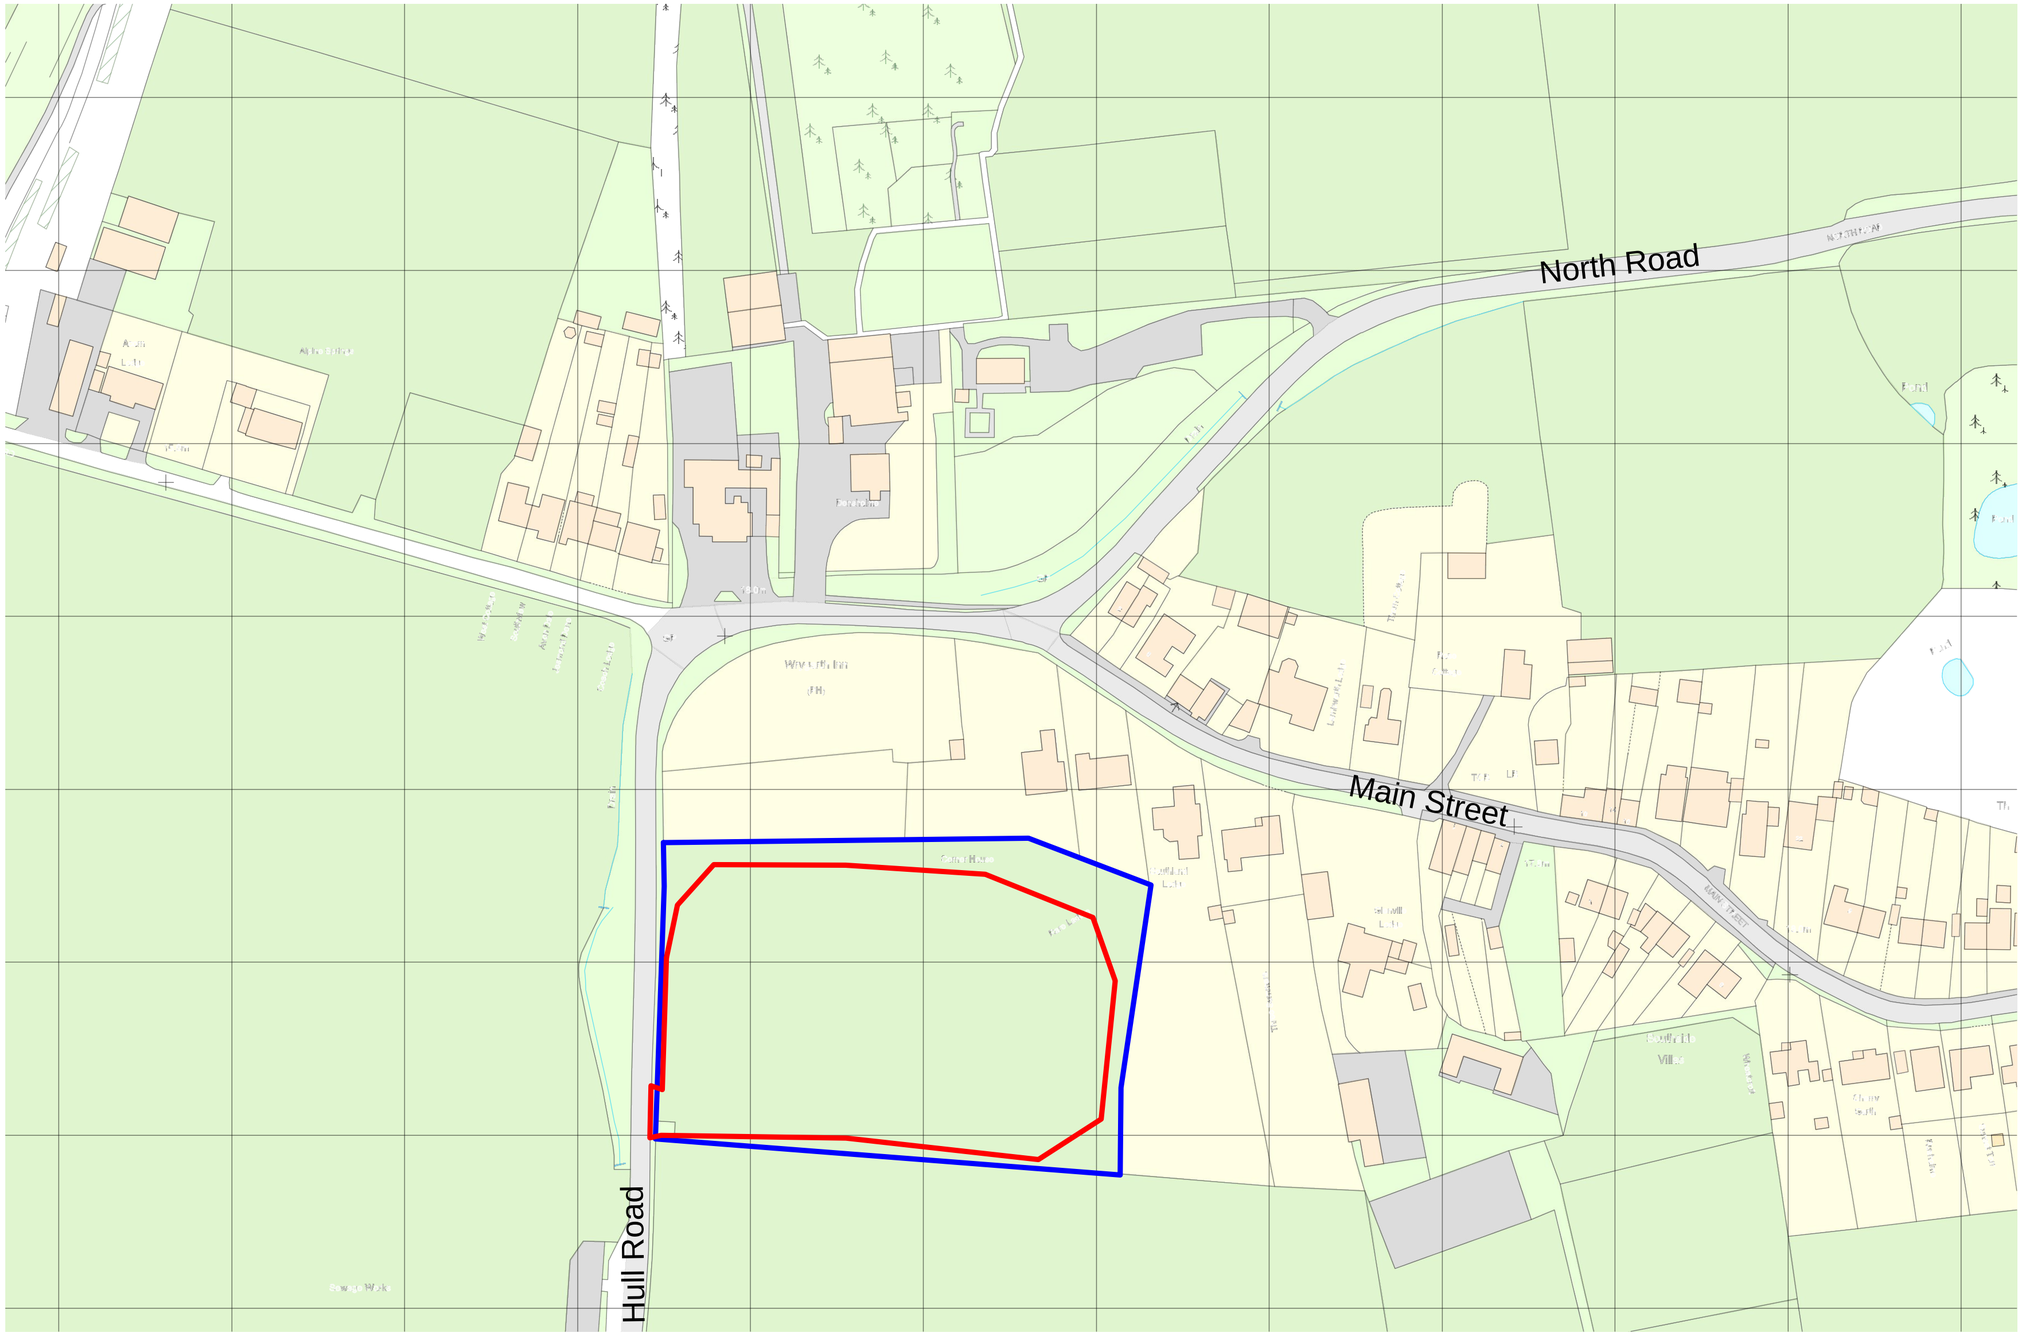

© Crown copyright and database rights 2022 Ordnance Survey 100048957.The representation of road, track or path is no evidence of a boundary or right of way. The representation of features as lines is no evidence of a property boundary.

UK MAP CENTRE .com

OWNERSHIP BOUNDARY

AREA = 12,270m2

SITE BOUNDARY

SITE AREA =9,716 m2

20 0 40 80 120 160 200

scale bar in metres

NORTH

GLAmpitect

W: WWW.GLAMPITECT.CO.UK
E: CONTACT@GLAMPITECT.CO.UK
T: 0131 202 9002

Ordnance Survey
Licensed Data

Date	Description	Rev	By

Revision Description

Project:
Proposed Glamping Site - For Adam Bisaggio
LAND NORTH EAST OF WASTE WATER TREATMENT WORKS, HULL ROAD, HU11 4US

Drawing Title:
LOCATION PLAN

Drawing Number:
220624-01-01

Revision:	**-**
Date:	**30.06.2022**
Scale:	**1:1250 @ A2**
Drawn By:	**TA**
CAD Dwg File:	**-**
Checked By:	**EC**

Issue Status:
Full Planning Application

A2