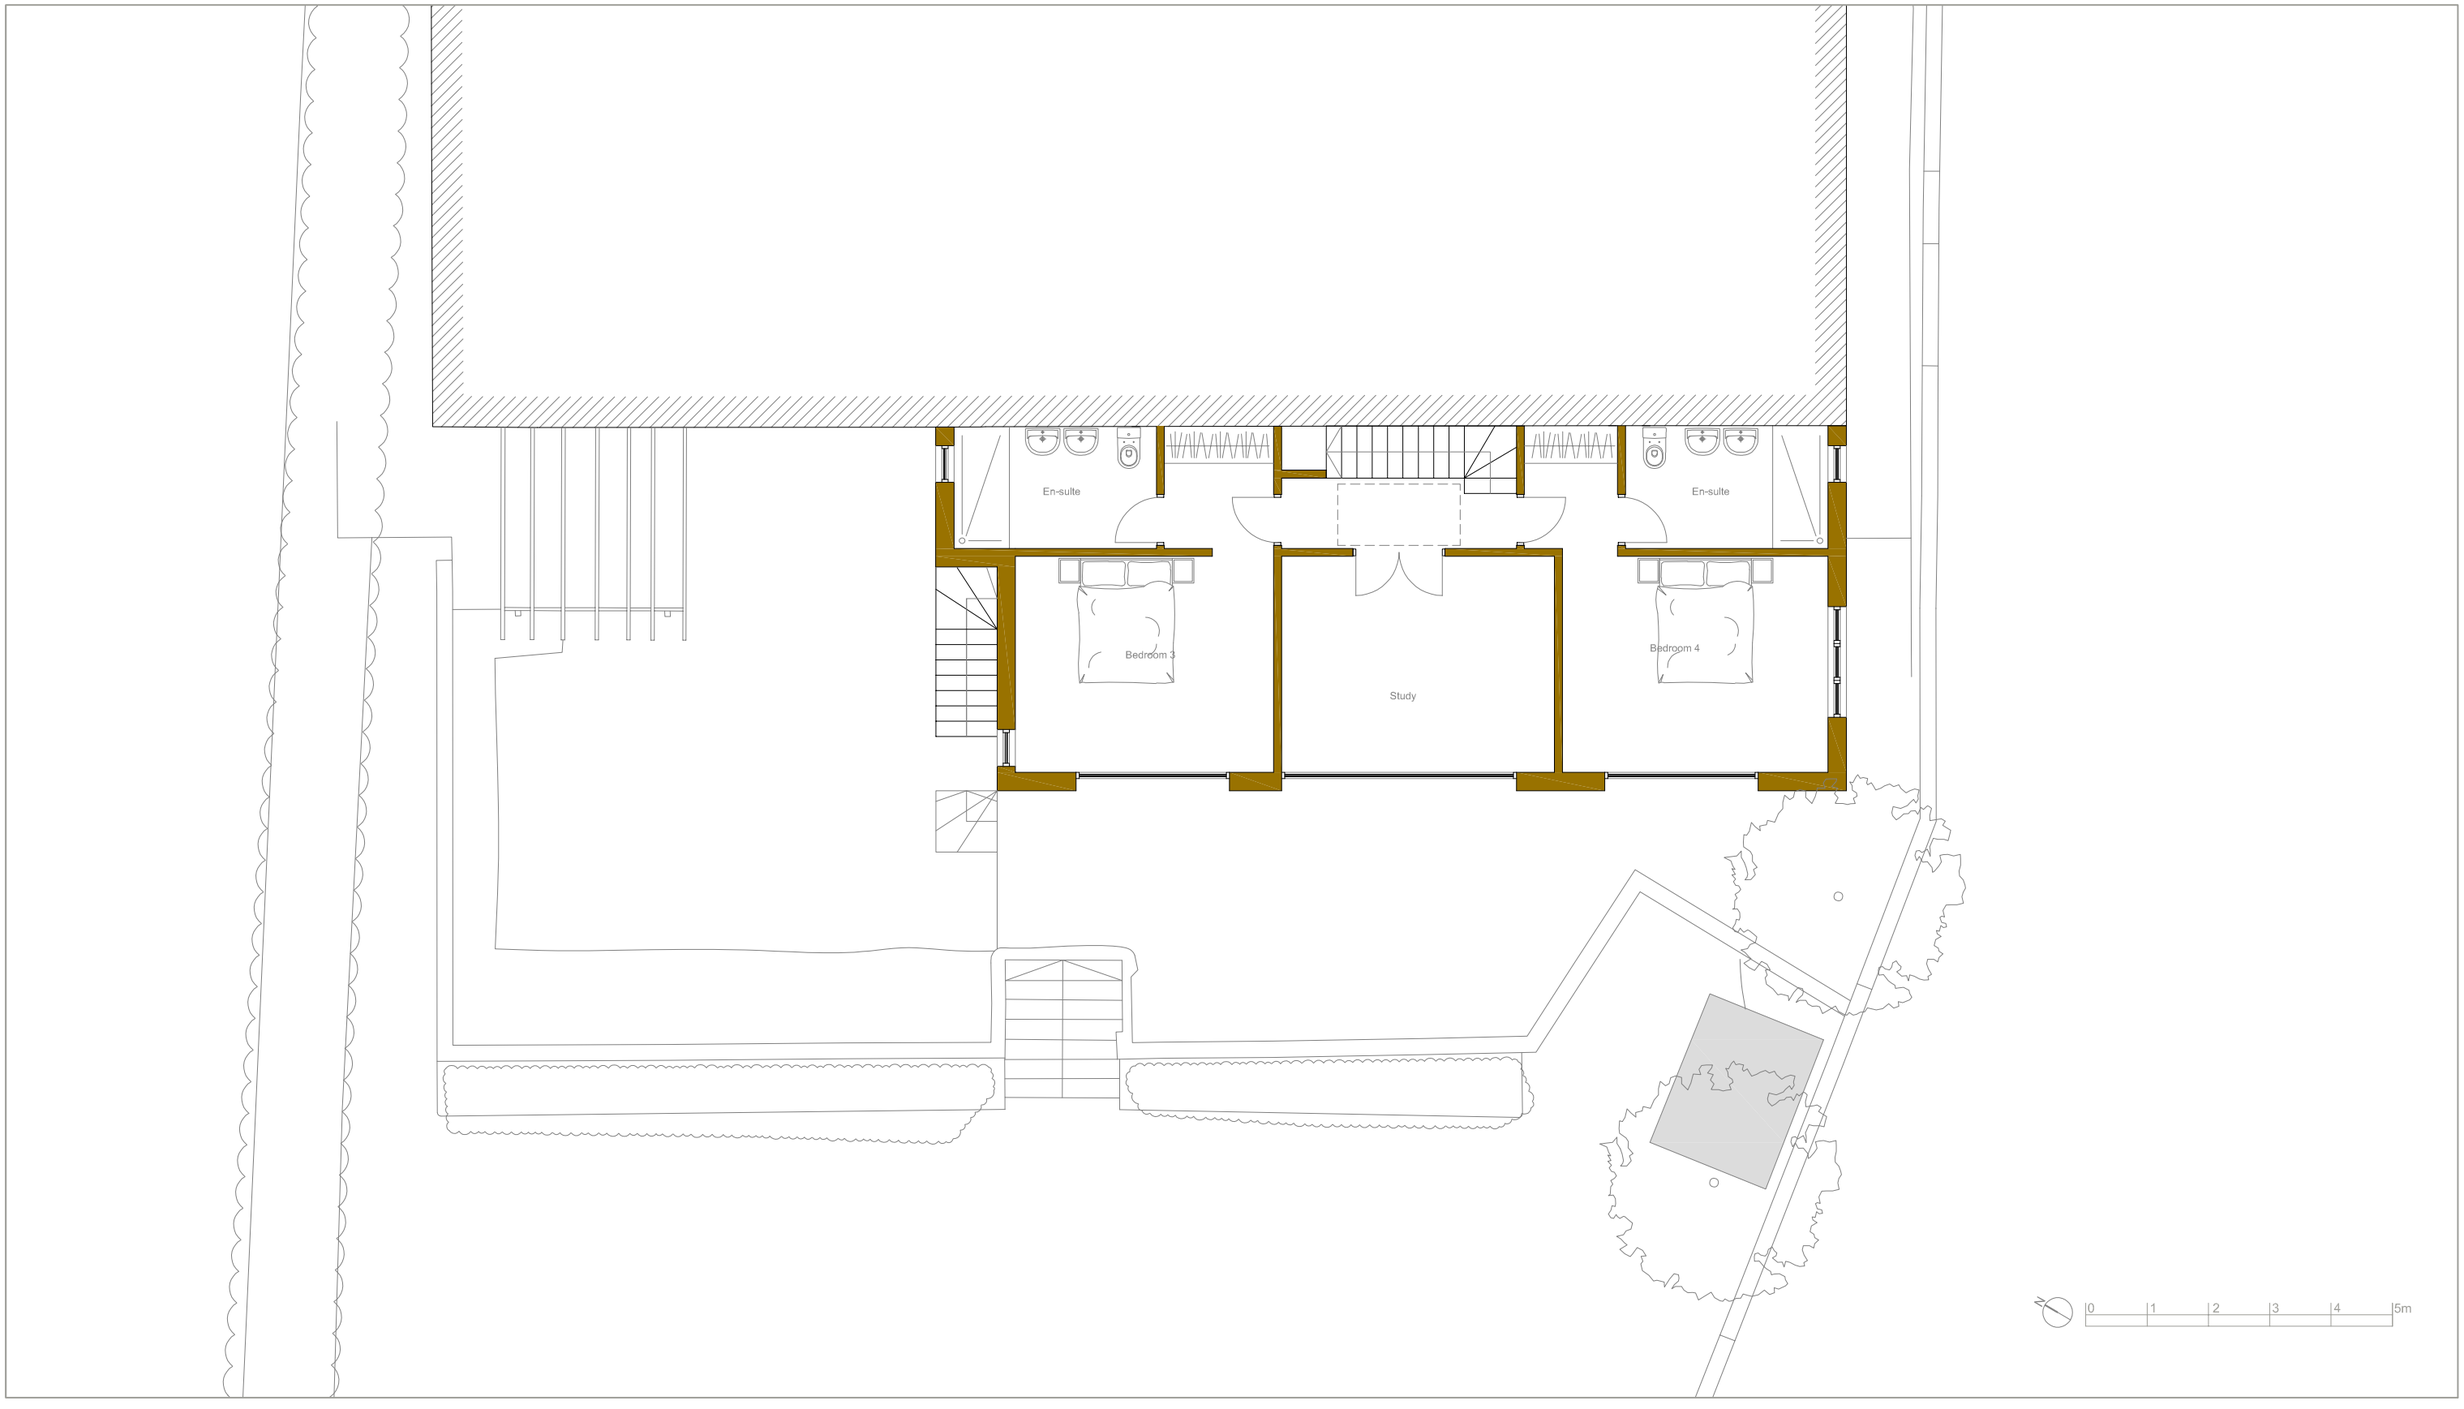

Mitchell - Valley View

Extension & Refurbishment
Proposed Lower Floor Plan

date Mar '22
drawn ae
checked
cad ref
scale 1:100@A3

job no 2105
dwg no P-09
rev C

Use figured dimensions only. All levels and dimensions to be checked on site. Drawing to be read in conjunction with all relevant information.
©Alistair Ellen Architect. All rights reserved.

alistair@alistairellen.co.uk
07771 956771
www.alistairellen.co.uk

Dormers, The Green, Hinton Charterhouse, Bath
BA2 7TJ

Alistair Ellen Architect